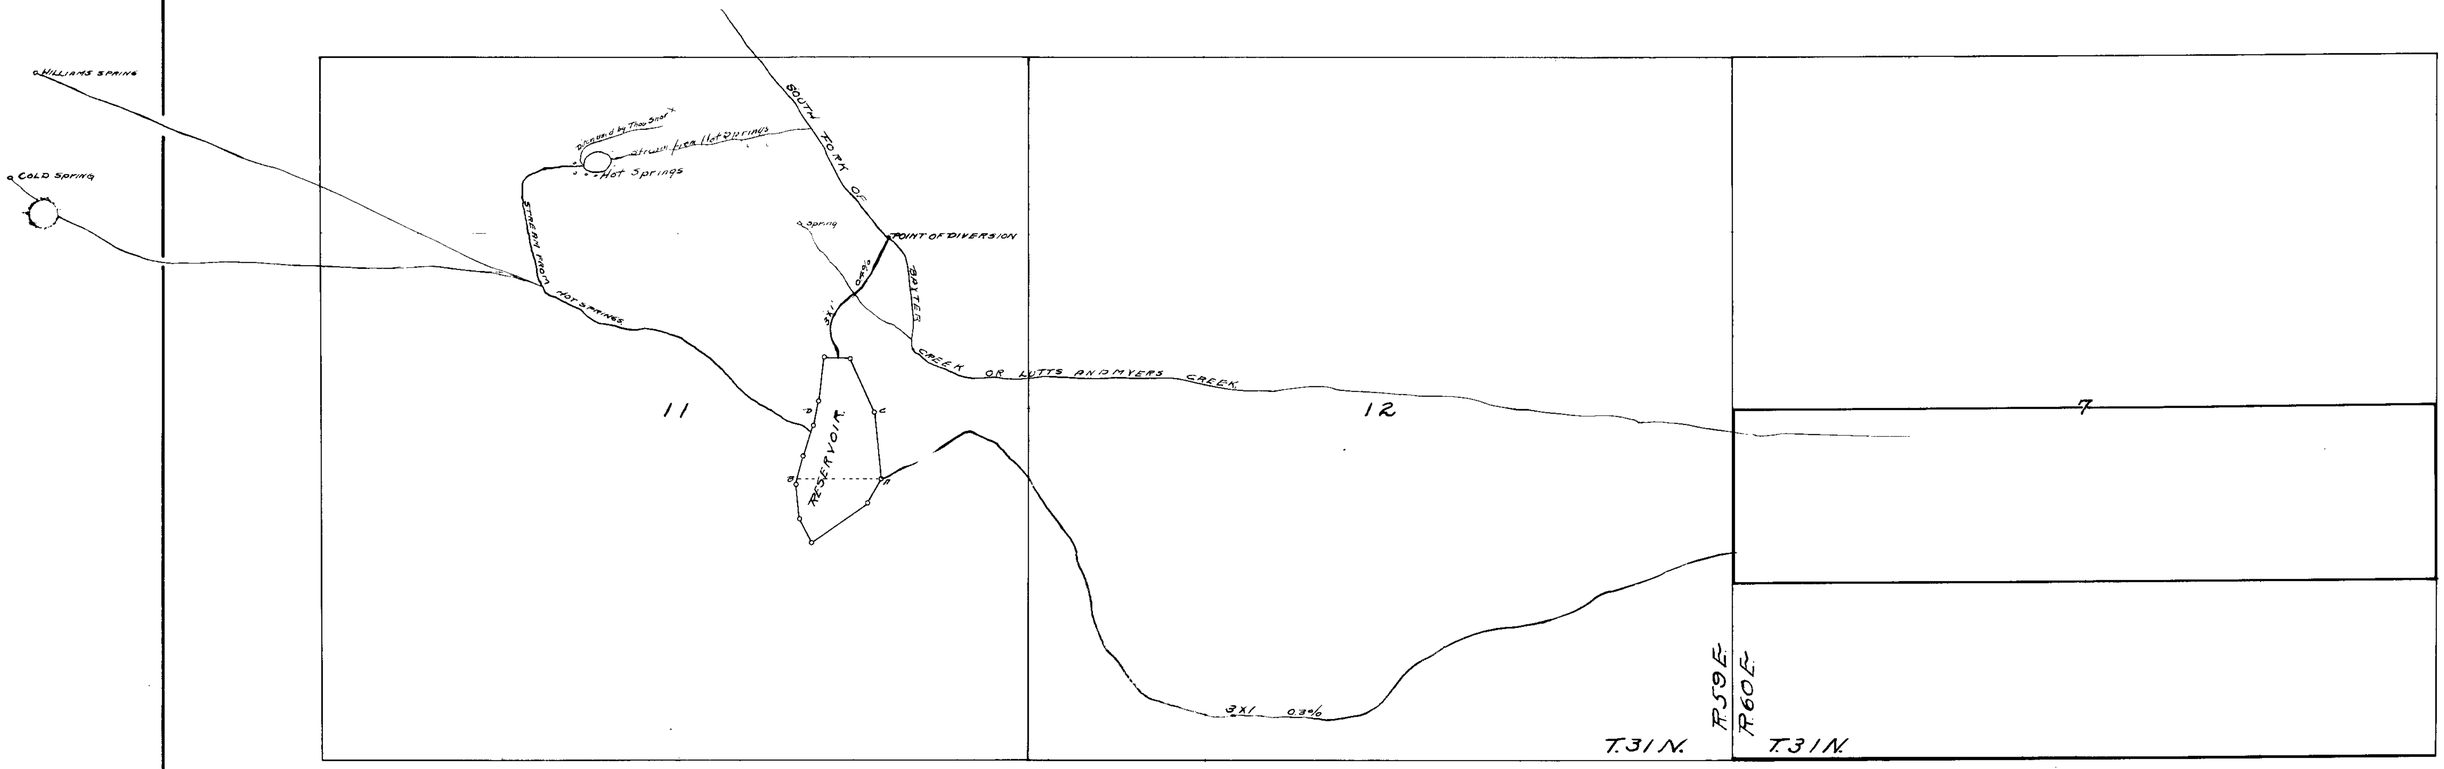

SECTION OF RESERVOIR				
A B	0.0 / 0.0	9.0 / 20.0	7.0 / 300.0	0.0 / 630.0
C.D.	0.0 / 0.0	6.0 / 15.0	4.0 / 200.0	0.0 / 420.0

MAP

OF PERMIT No 2987

HELD BY

HENRY S. BOHNE.

SCALE 600 FEET TO AN INCH.

STATE OF NEVADA } S.S
COUNTY OF ELKO }

F.R. Jacoby being first duly sworn deposes and says that the above map is a true and accurate plat of the irrigation works as taken from the field notes of a survey made by me completed on the 9th day of July 1915; that such survey was made at the instance of Henry S Bohne, the map represents the works described in Application No 2987 together with the location of the streams and ditches in the immediate vicinity.

F.R. Jacoby Surveyor

Subscribed and sworn to before me this, the 14th day of July 1915

J.L. Vandiver
Notary Public in and for ELKO County, Nevada.

under No. 6605
Nov. 10, 1922

6605-2987