SECTION	SUB DIVISION	TOWN SHIP	RANGE	CULTIVATED ACREAGE	DESCRIPTION OF CULTURE	DATE OF FIRST CULTURE
1	–	17N	47E			

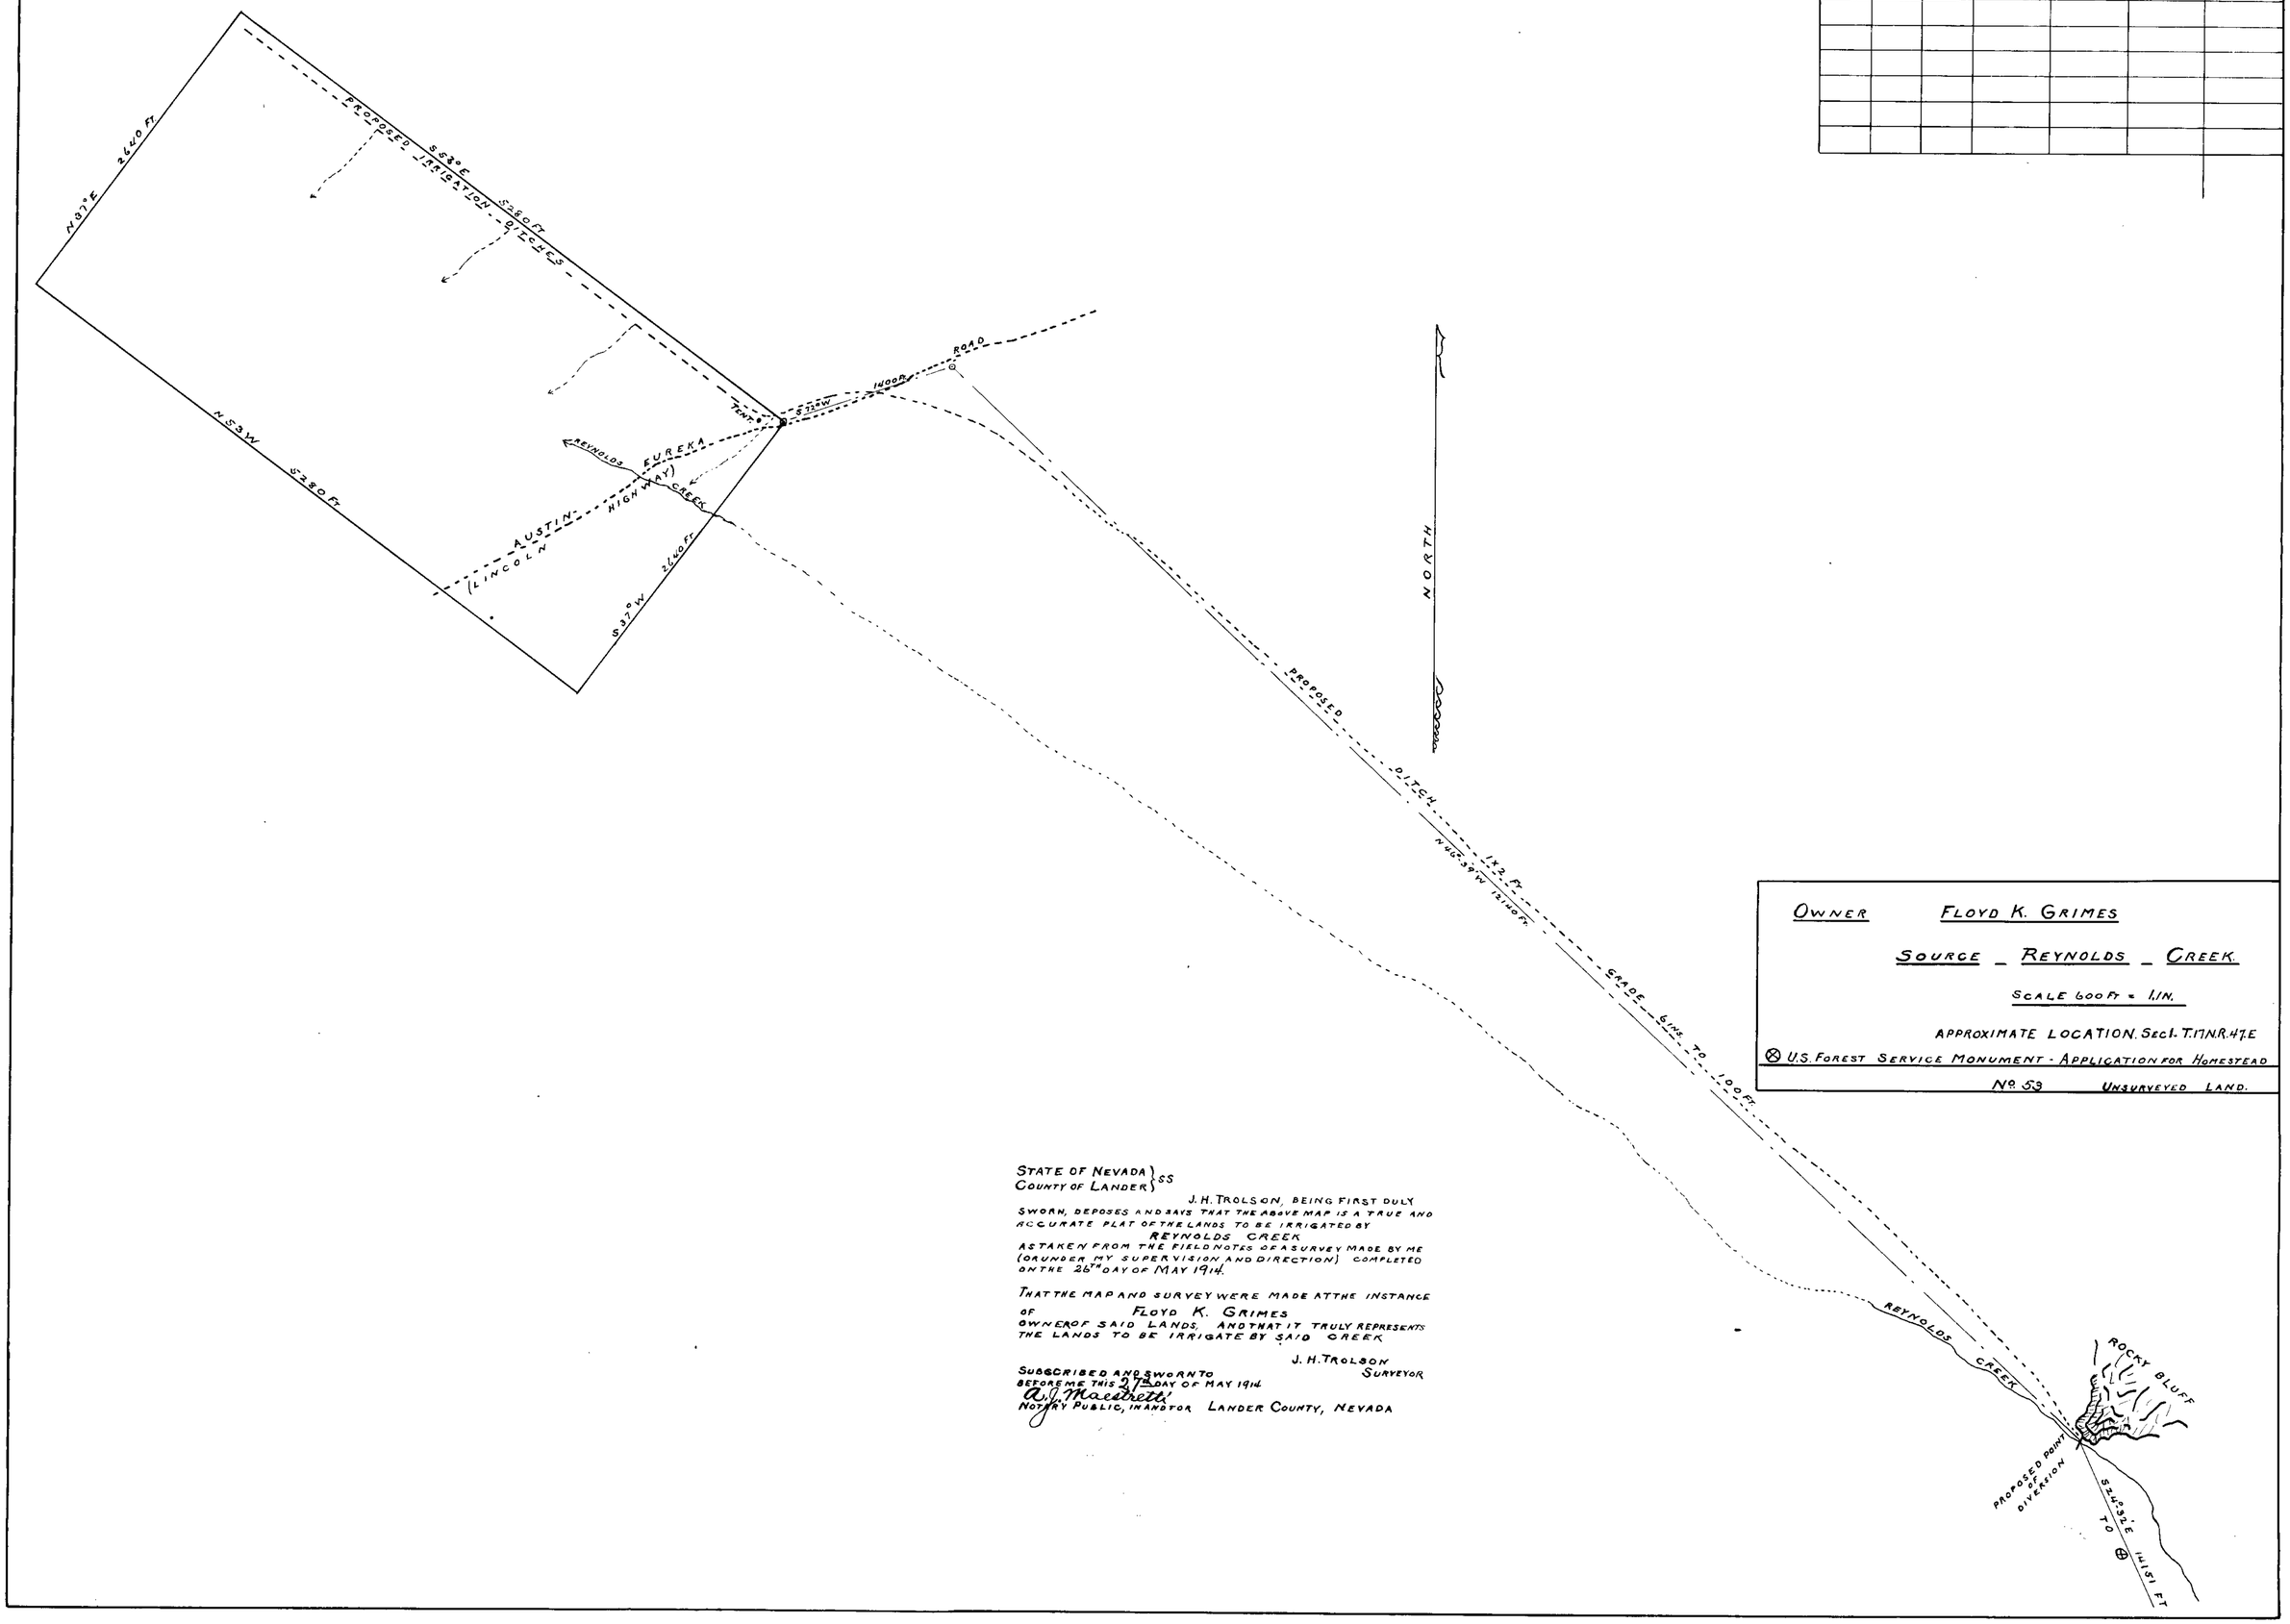

STATE OF NEVADA }
COUNTY OF LANDER } SS

J. H. TROLSON, BEING FIRST DULY SWORN, DEPOSES AND SAYS THAT THE ABOVE MAP IS A TRUE AND ACCURATE PLAT OF THE LANDS TO BE IRRIGATED BY REYNOLDS CREEK AS TAKEN FROM THE FIELD NOTES OF A SURVEY MADE BY ME (OR UNDER MY SUPERVISION AND DIRECTION) COMPLETED ON THE 26TH DAY OF MAY 1914.

THAT THE MAP AND SURVEY WERE MADE AT THE INSTANCE OF FLOYD K. GRIMES OWNER OF SAID LANDS, AND THAT IT TRULY REPRESENTS THE LANDS TO BE IRRIGATE BY SAID CREEK

J. H. TROLSON
SURVEYOR

SUBSCRIBED AND SWORN TO BEFORE ME THIS 27TH DAY OF MAY 1914
A. J. Thacker
NOTARY PUBLIC, IN AND FOR LANDER COUNTY, NEVADA

2989