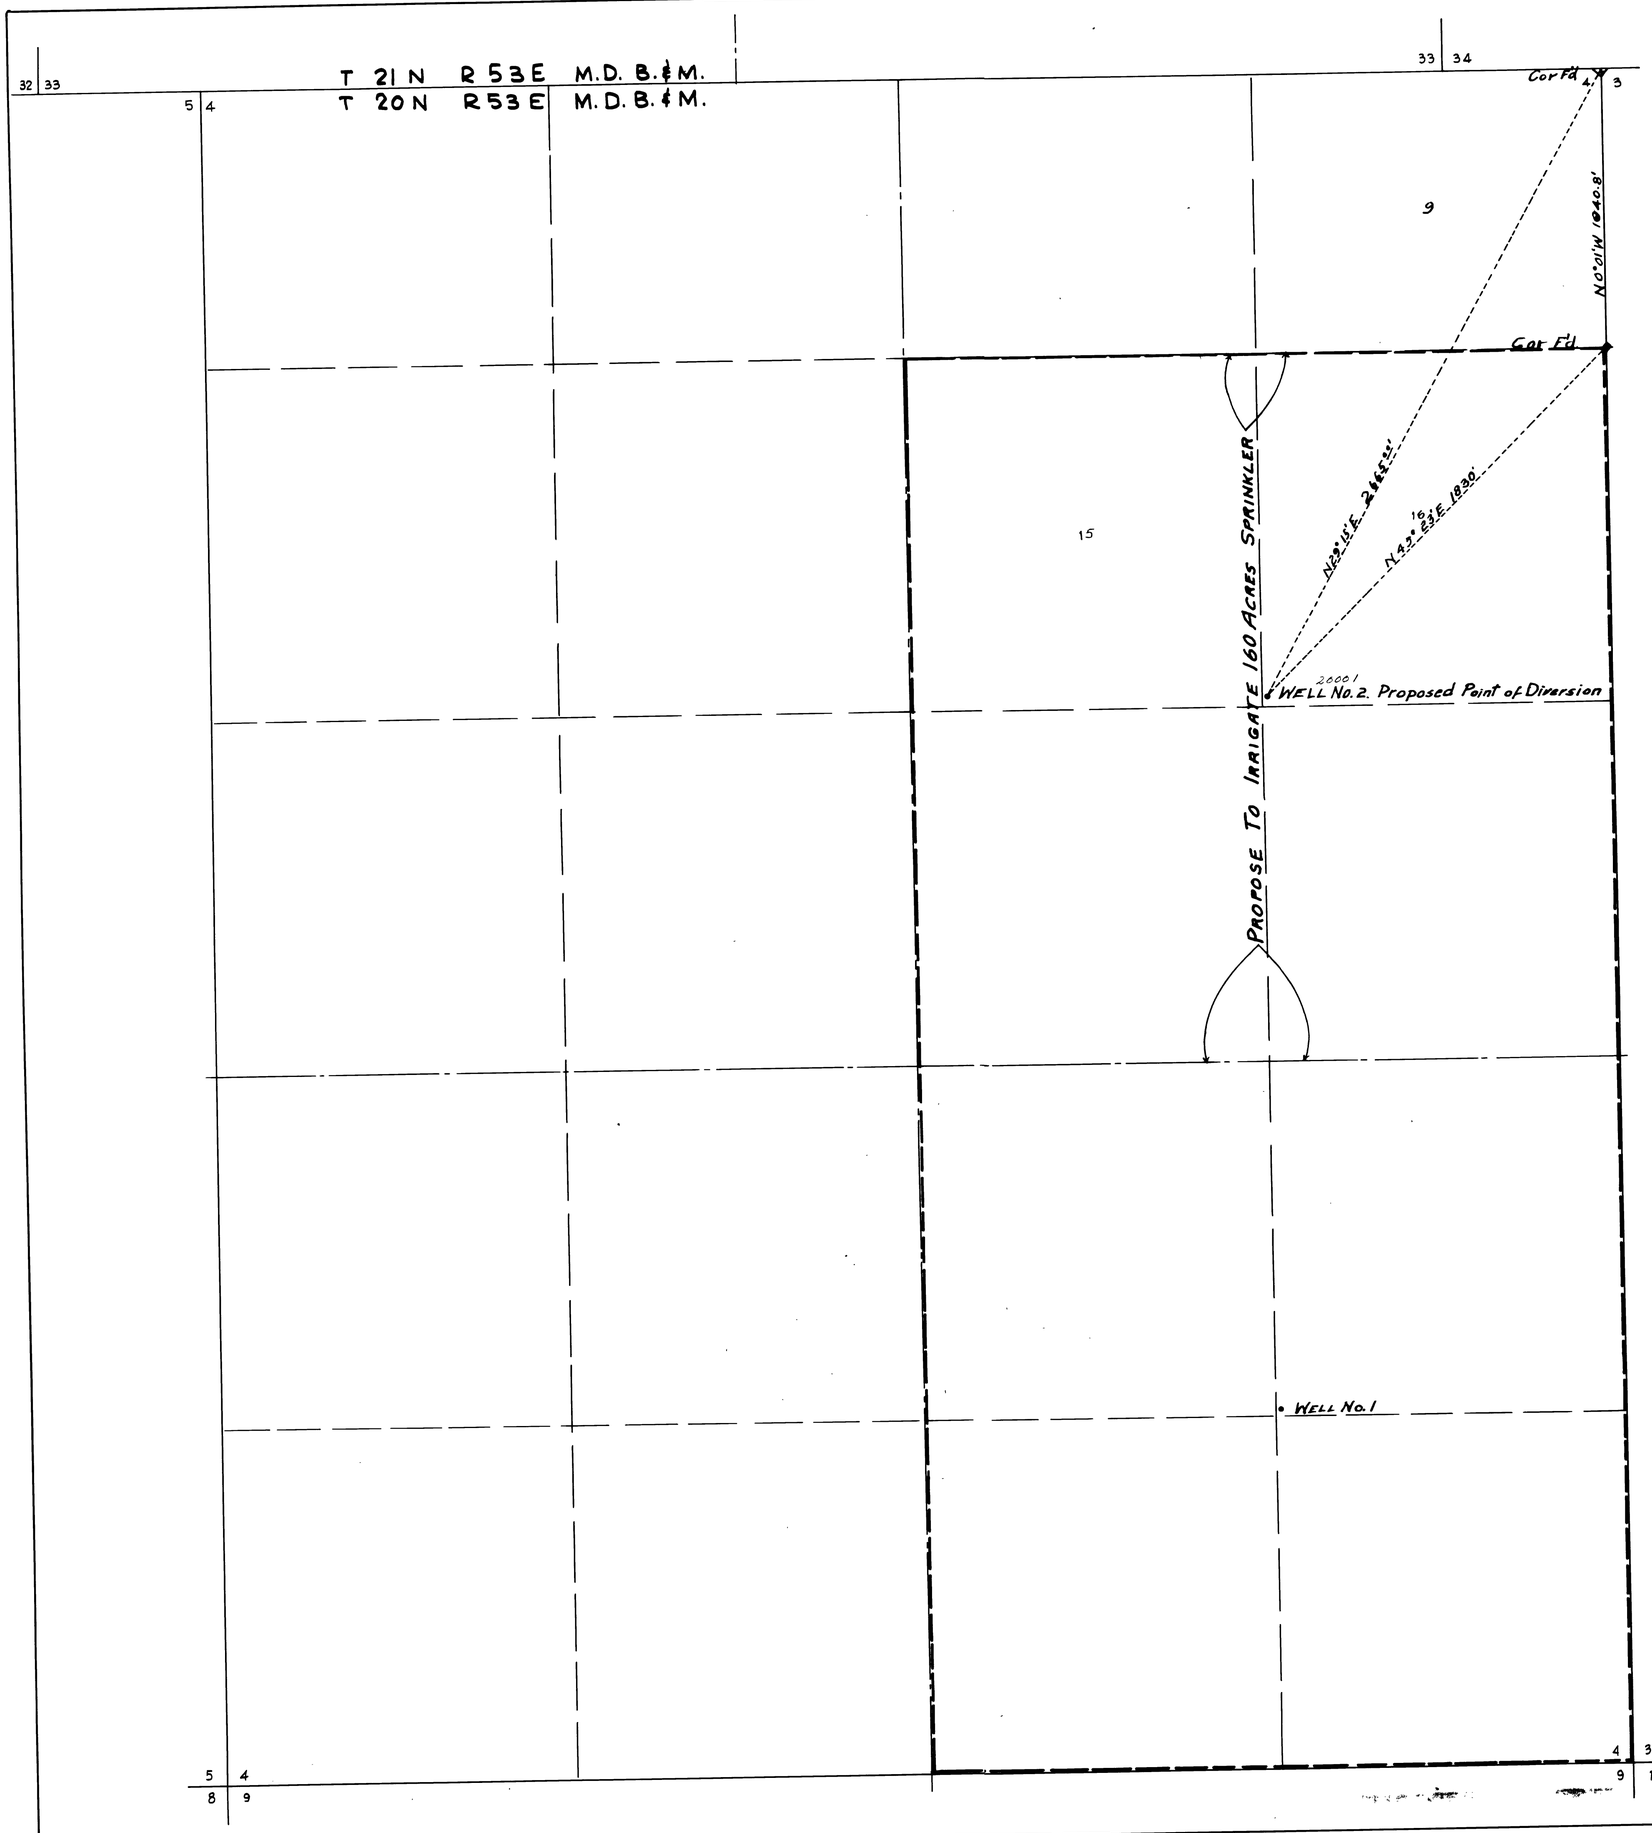


State of Nevada
County of Elko } SS

I, W.H. Settlemeyer, being first duly sworn, depose and say that this map, consisting of one sheet, has been correctly drawn to the designated scale from field notes of a survey made by me on the 1st day of March 1962; that it truly and correctly represents the proposed location and extent of the works used to divert water from underground sources in EUREKA County by Merle Calvin Kelly for irrigation purposes. That the proposed point of diversion, the approximate location and size of the diverting channel, all reservoirs or basins, the location and names of all other works which will cross or connect with the proposed works, and the boundary of all lands, showing by 40-acre subdivisions, the areas proposed to be irrigated, are fully and correctly shown thereon.

W.H. Settlemeyer
State Water Right Surveyor

Subscribed and sworn to before me
this 11th day of June 1962

Frank Weinrich
Notary Public in and for Elko County, Nevada.
My commission expires February 3, 1963

0 100 200 500 1000 1500
Scale : 1 in. = 300 ft.

FILED
June 15, 1962
STATE ENGINEER'S OFFICE

MAP
TO ACCOMPANY APPLICATION
TO APPROPRIATE WATER
FOR IRRIGATION
BY MERLE CALVIN KELLY
FROM UNDERGROUND SOURCES

JUN 15 AM 10 28

[redacted] 20001