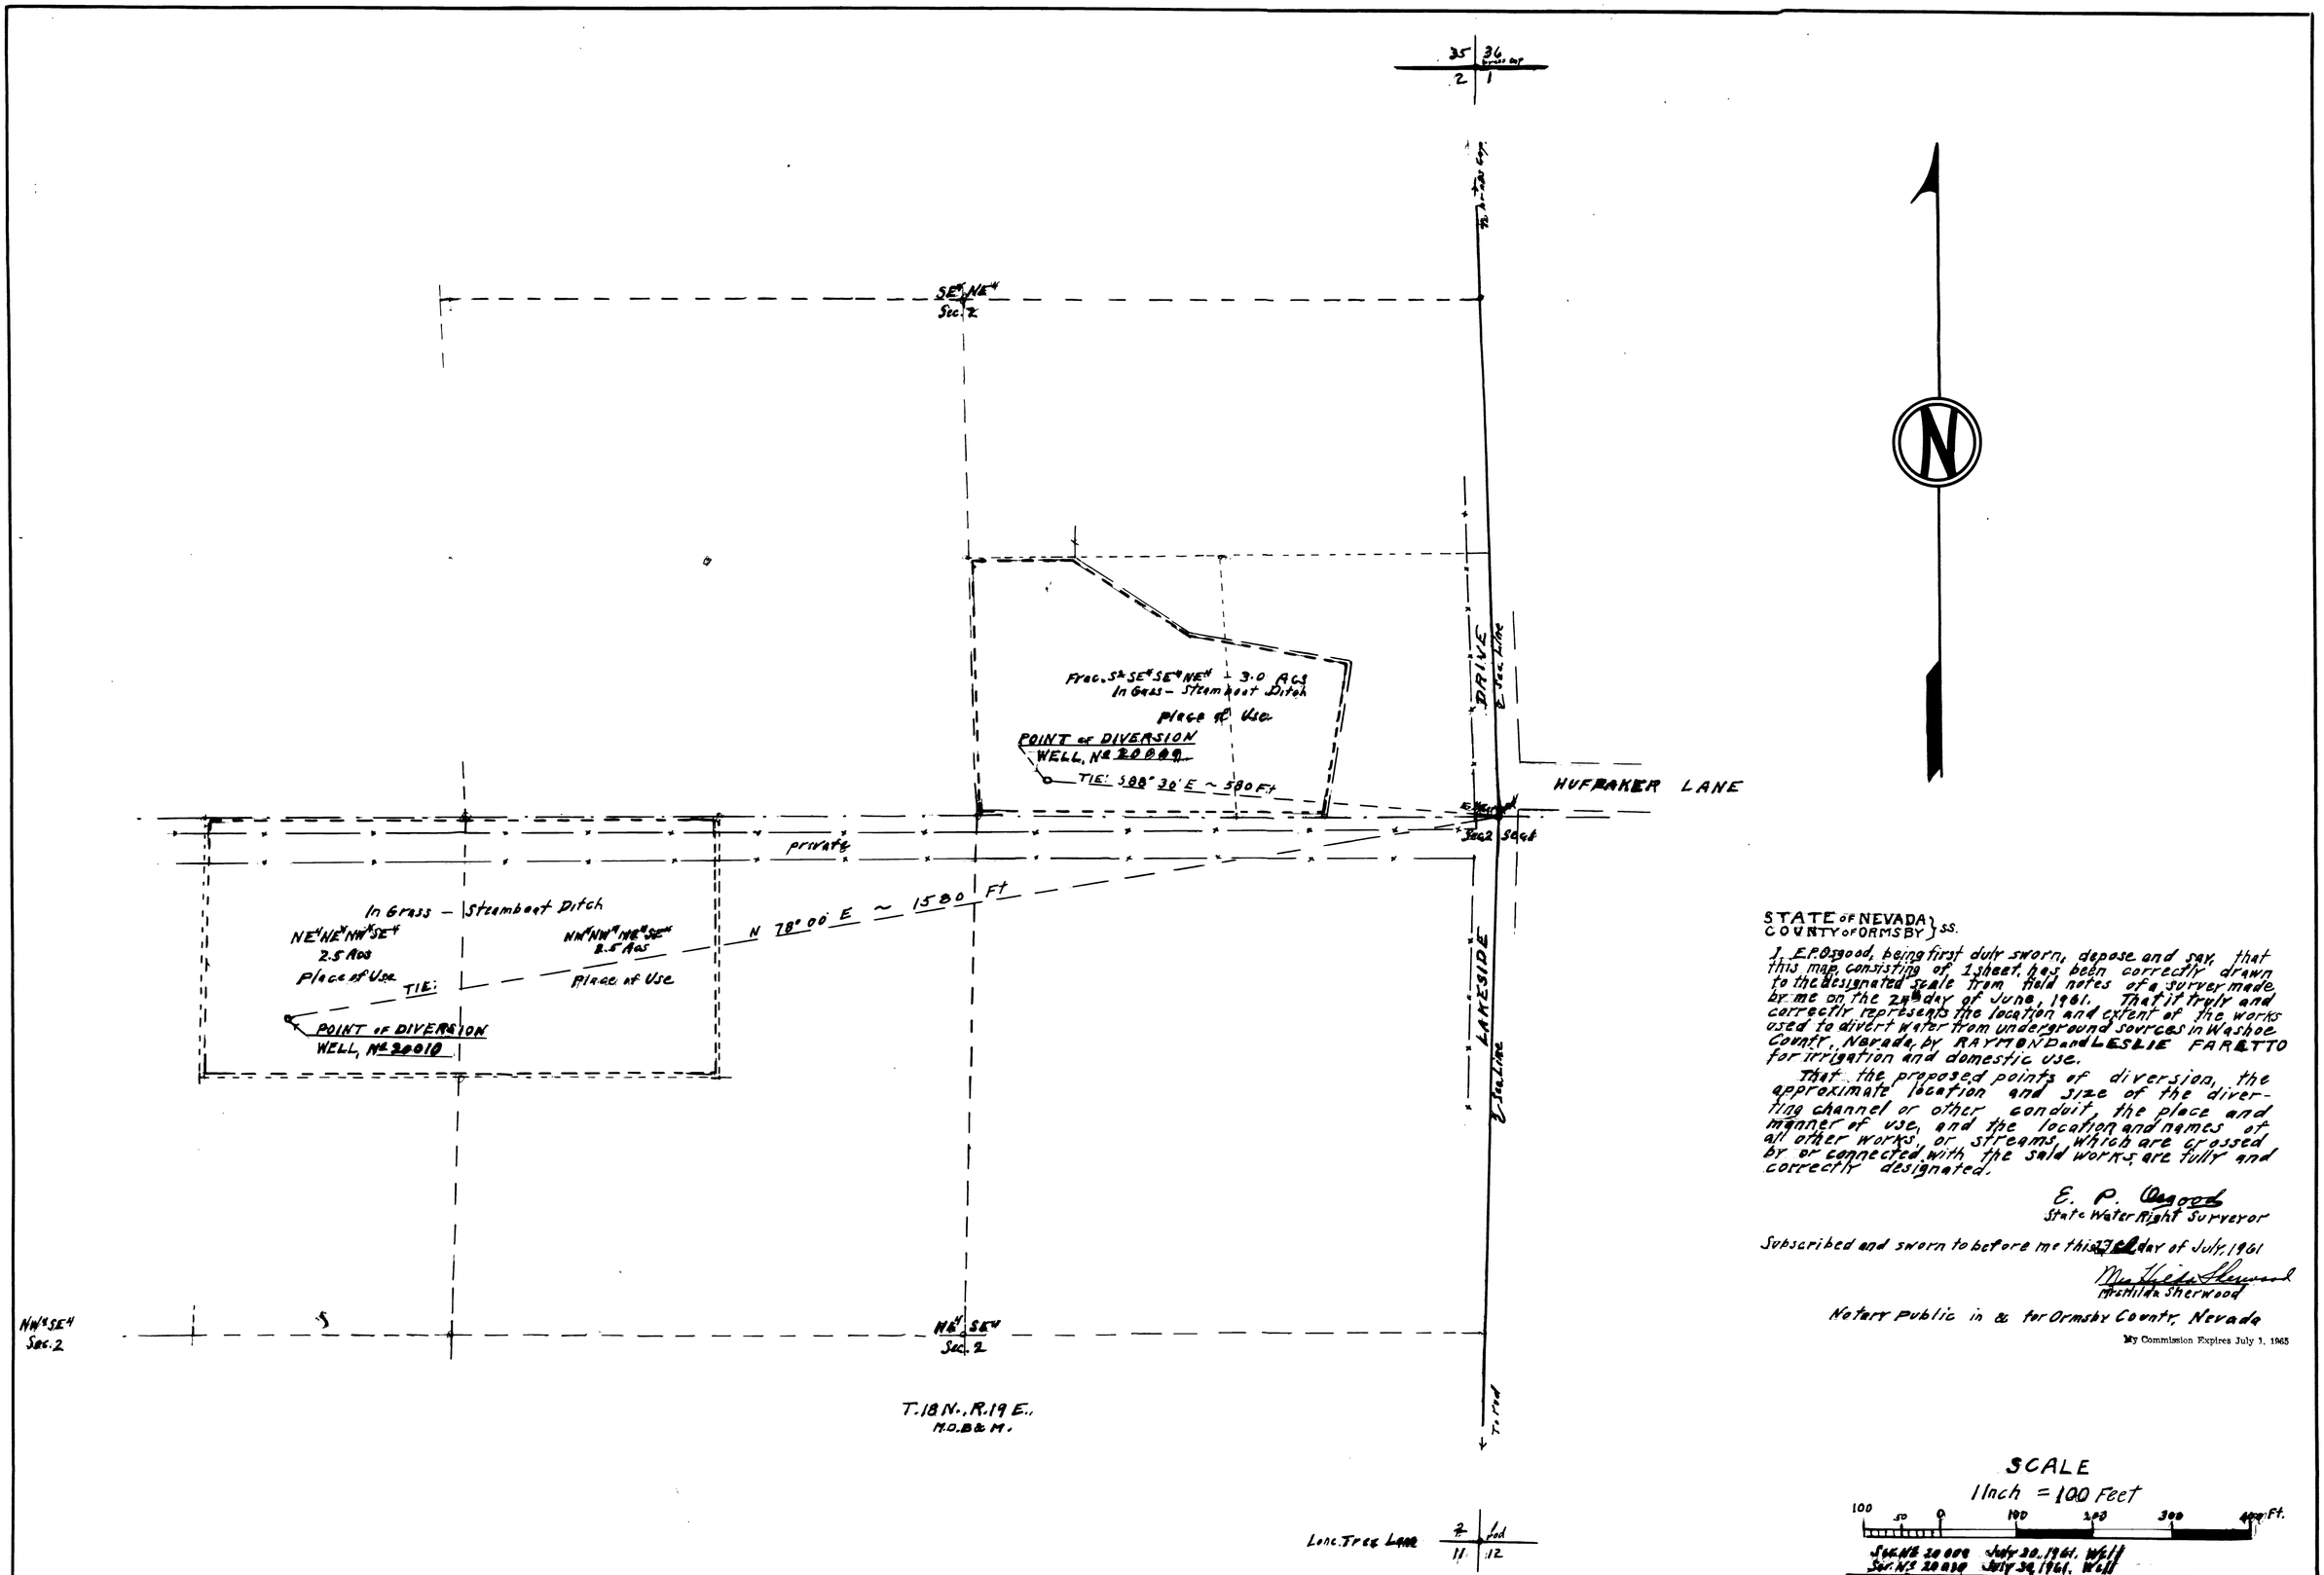

STATE of NEVADA }
COUNTY of ORMSBY } ss.

I, E.P. Osgood, being first duly sworn, depose and say, that this map, consisting of 1 sheet, has been correctly drawn to the designated scale from field notes of a survey made by me on the 24th day of June, 1961. That it truly and correctly represents the location and extent of the works used to divert water from underground sources in Washoe County, Nevada, by RAYMOND and LESLIE FARETTO for irrigation and domestic use.

That the proposed points of diversion, the approximate location and size of the diverting channel or other conduit, the place and manner of use, and the location and names of all other works, or streams, which are crossed by or connected with the said works, are fully and correctly designated.

E. P. Osgood
State Water Right Surveyor

Subscribed and sworn to before me this 27th day of July, 1961

Mrs Hilda Sherwood
Mrs Hilda Sherwood

Notary Public in & for Ormsby County, Nevada

My Commission Expires July 1, 1965

SCALE
1 Inch = 100 Feet

100 50 0 100 200 300 400 Ft.

Sec. NE 20009 July 30, 1961. Well
Sec. NE 20010 July 30, 1961. Well

FILED
Aug. 3, 1961
STATE ENGINEER'S OFFICE

MAP TO ACCOMPANY APPLICATION
TO APPROPRIATE WATER
FOR IRRIGATION & DOMESTIC USE BY

RAYMOND & LESLIE FARETTO

From Underground Sources
Washoe County, Nevada
[redacted] 1961 [redacted] File under