STATE OF NEVADA } S.S.
COUNTY OF ORMSBY }

I, WILLIAM J. JOHNSTONE, being first duly sworn, depose and say that this map, consisting of one sheet, has been correctly drawn to the designated scale from field notes of a survey made by me on the 2nd day of February 1962; that it truly and correctly represents the proposed location and extent of the works used to divert water from Lake Tahoe, in Douglas County, by Ervin Elges and Muriel Elges for Domestic purposes. That the proposed point of diversion, the approximate location and size of the diverting pump and pipe of the proposed works, and the boundry of all lands, showing by 40-acre subdivisions the proposed place of use, are fully and correctly designated hereon.

William J. Johnstone
State Water Right Surveyor

Subscribed and sworn to before me this 13th day of February, 1962
Mrs. Hilda Sherwood
Notary Public in and for Ormsby County, Nevada.
My Commission Expires My Commission Expires July 1, 1965

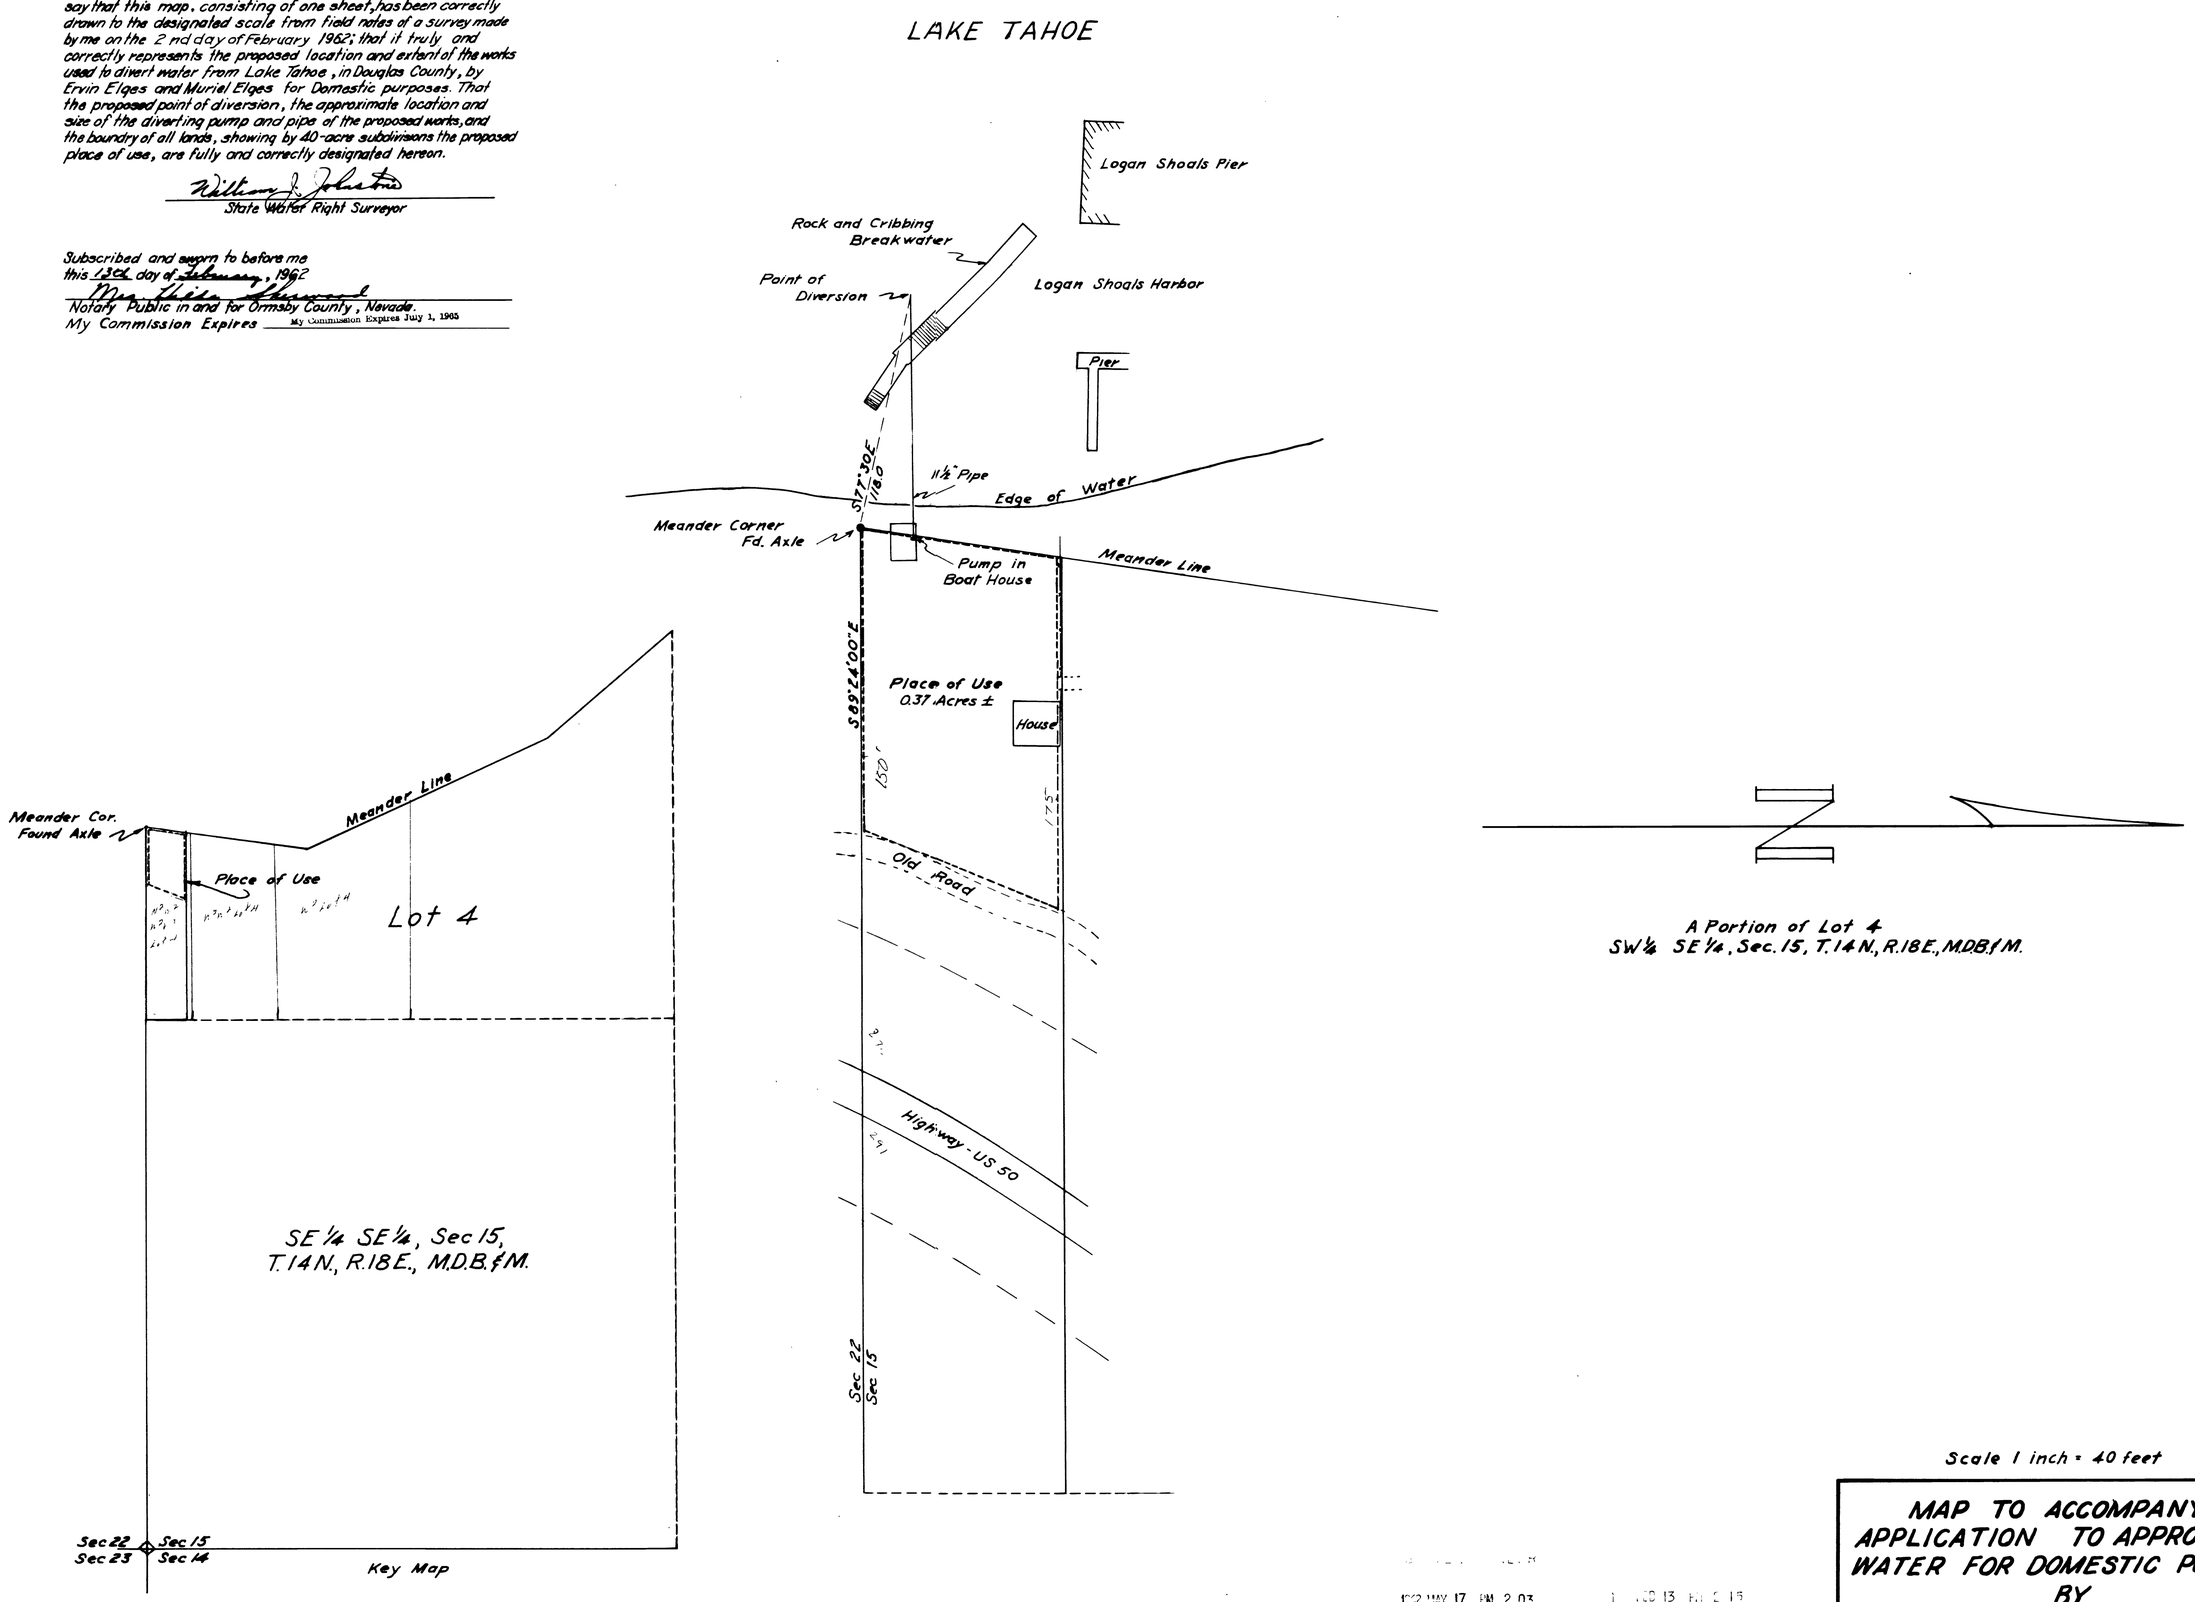

Scale 1 inch = 40 feet

MAP TO ACCOMPANY APPLICATION TO APPROPRIATE WATER FOR DOMESTIC PURPOSES BY ERVIN ELGES & MURIEL ELGES FROM LAKE TAHOE

1962 MAY 17 PM 2 03

FILED
May 17, 1962
STATE ENGINEER'S OFFICE

CERTIFICATE No. 5974 ISSUED Feb. 1, 1966

20037