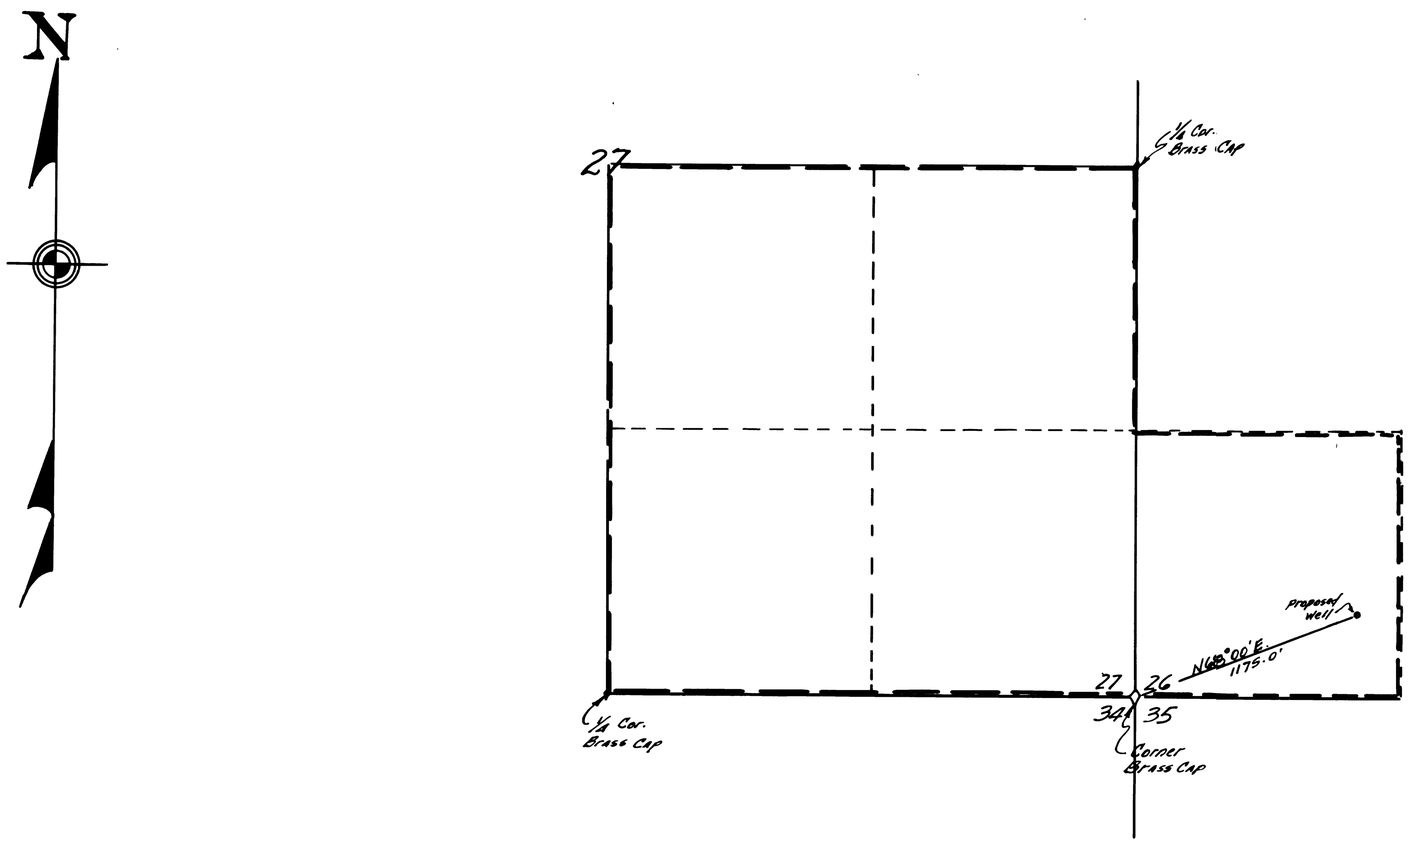

T. 43N., R. 37E., M.D.B.&M.

STATE OF NEVADA
COUNTY OF HUMBOLDT } S. S.

I, Richard M. Black, being first duly sworn depose and say that this map consisting of one sheet has been correctly drawn to the designated scale from field holes, notes of a survey made by me between the 15th day of August and the 27th day of August 1961; that it truly and correctly represents the location and extent of the works used to divert water from underground in Humboldt County by PETER CHRISTENSEN and BESSIE CHRISTENSEN for irrigation and domestic purposes. That the proposed point of diversion, the approximate location, and size of the diverting channel, all reservoirs or basins, the location and names of all other works which will cross or connect with the proposed works, and the boundary of all lands showing by 40 acre sub-divisions the areas proposed to be irrigated, are fully and correctly designated thereon.

Richard M. Black
STATE WATER RIGHT SURVEYOR

Subscribed and sworn to before me this 8th day of September, 1961.

M. Kathryn Bartlett
Notary Public in and for Ormsby County, Nevada

400' 300' 200' 100' 0 800' 1600'
SCALE ~ 1" = 400'

FILED
Sept. 8 1961
STATE ENGINEER'S OFFICE

MAP
TO ACCOMPANY APPLICATION TO APPROPRIATE WATER FOR IRRIGATION AND DOMESTIC USE BY PETER CHRISTENSEN AND BESSIE CHRISTENSEN FROM UNDERGROUND

20073