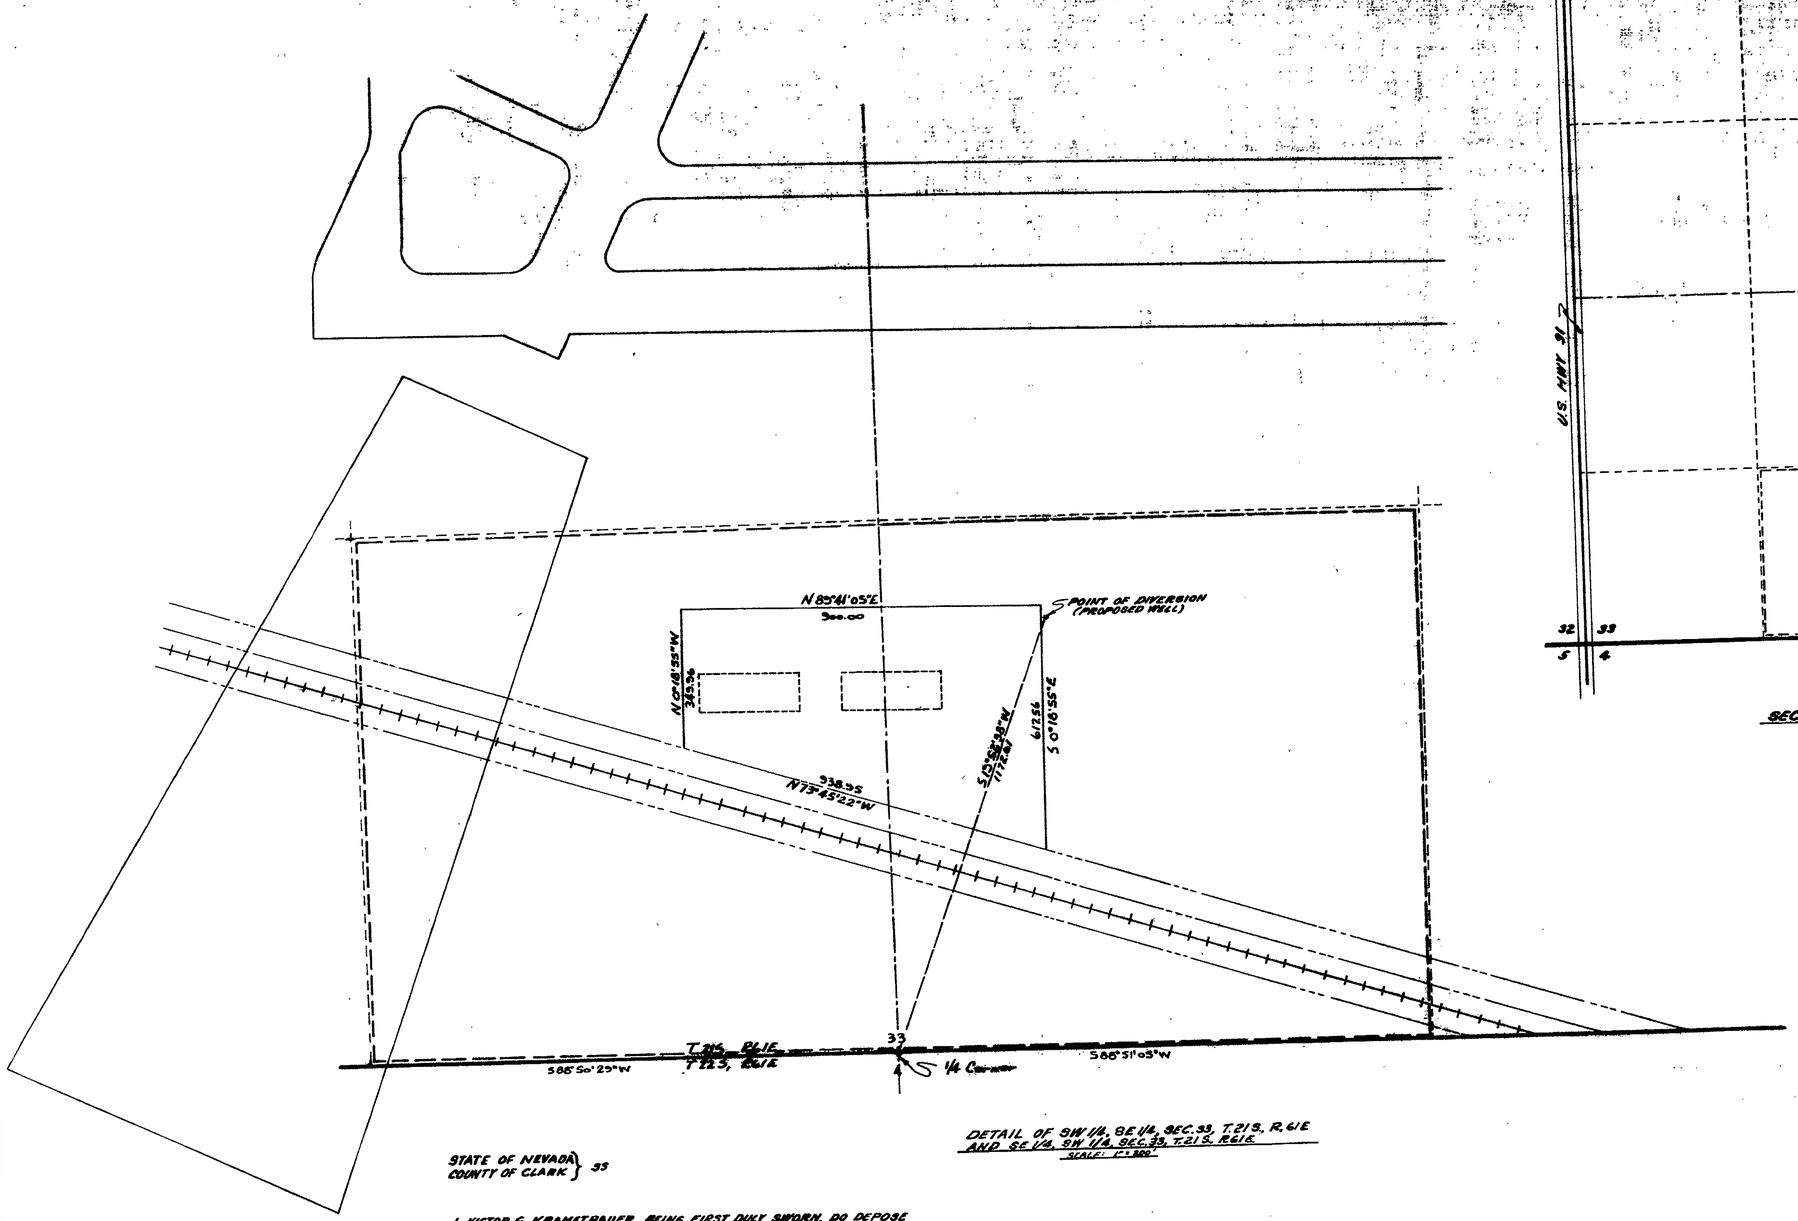

DETAIL OF SW 1/4, SE 1/4, SEC. 33, T. 21 S., R. 61 E
AND SE 1/4, SW 1/4, SEC. 33, T. 21 S., R. 61 E.
SCALE: 1" = 200'

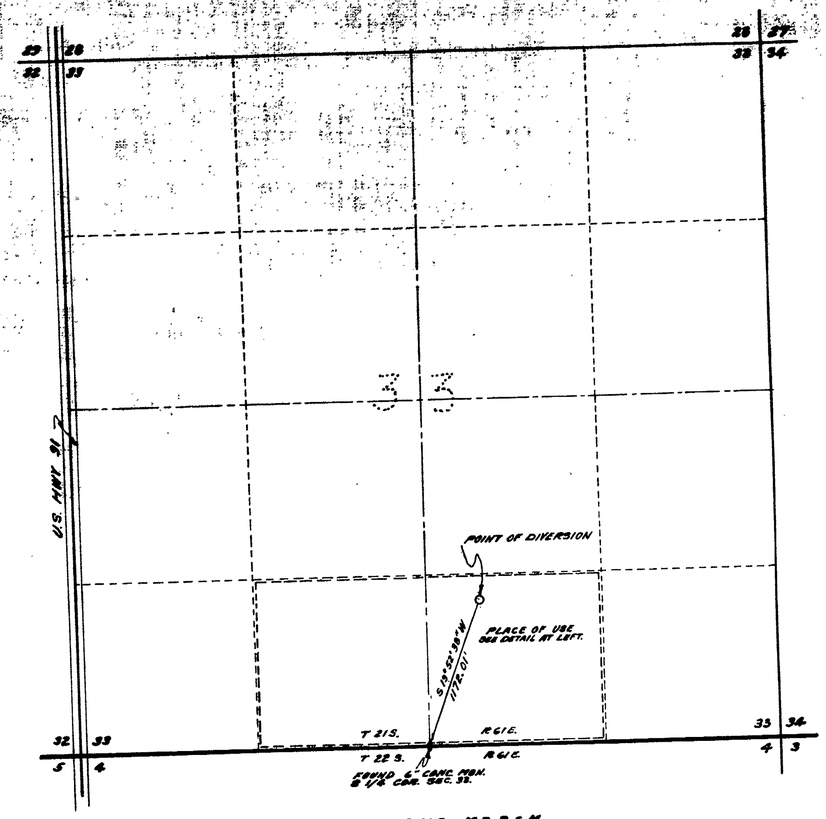

SEC. 33, T. 21 S., R. 61 E., M.D.B.&M.
SCALE: 1" = 600'

STATE OF NEVADA }
COUNTY OF CLARK } ss

I, VICTOR G. KRAMETBAUER, BEING FIRST DULY SWORN, DO DEPOSE AND SAY THAT, THIS MAP, CONSISTING OF ONE SHEET, HAS BEEN CORRECTLY DRAWN TO THE DESIGNATED SCALE FROM FIELD NOTES OF A SURVEY MADE UNDER MY SUPERVISION AND WAS COMPLETED ON 27 OCTOBER 1961; THAT IT CORRECTLY REPRESENTS THE PROPOSED LOCATION AND EXTENT OF THE WORKS USED TO DIVERT WATER FROM THE LAS VEGAS ARTESIAN BASIN, COUNTY OF CLARK, STATE OF NEVADA, BY THE COUNTY OF CLARK FOR COMMERCIAL-AIRPORT USE; THAT THE POINT OF DIVERSION AND LOCATION OF USE ARE FULLY AND CORRECTLY SHOWN HEREON.

Victor G. Krametbauer
STATE WATER RIGHT SURVEYOR
No. 291.

SUBSCRIBED AND SWORN TO BEFORE ME THIS 30TH DAY OF OCTOBER 1961

Grace E. Wagner
NOTARY PUBLIC IN AND FOR
CLARK COUNTY, NEVADA
(SEAL)

MY COMMISSION EXPIRES:
January 22, 1964

FILED
Nov. 22, 1961
STATE ENGINEER'S OFFICE

STATE ENGINEER
1961 NOV 8 AM 8 32

STATE ENGINEER
1961 NOV 22 AM 10 06

SCALE: 1" = 200'

MAP TO ACCOMPANY
APPLICATION TO APPROPRIATE WATER
FOR
COMMERCIAL-AIRPORT
BY THE
COUNTY OF CLARK
FROM
LAS VEGAS ARTESIAN BASIN
CLARK COUNTY - NEVADA

20093