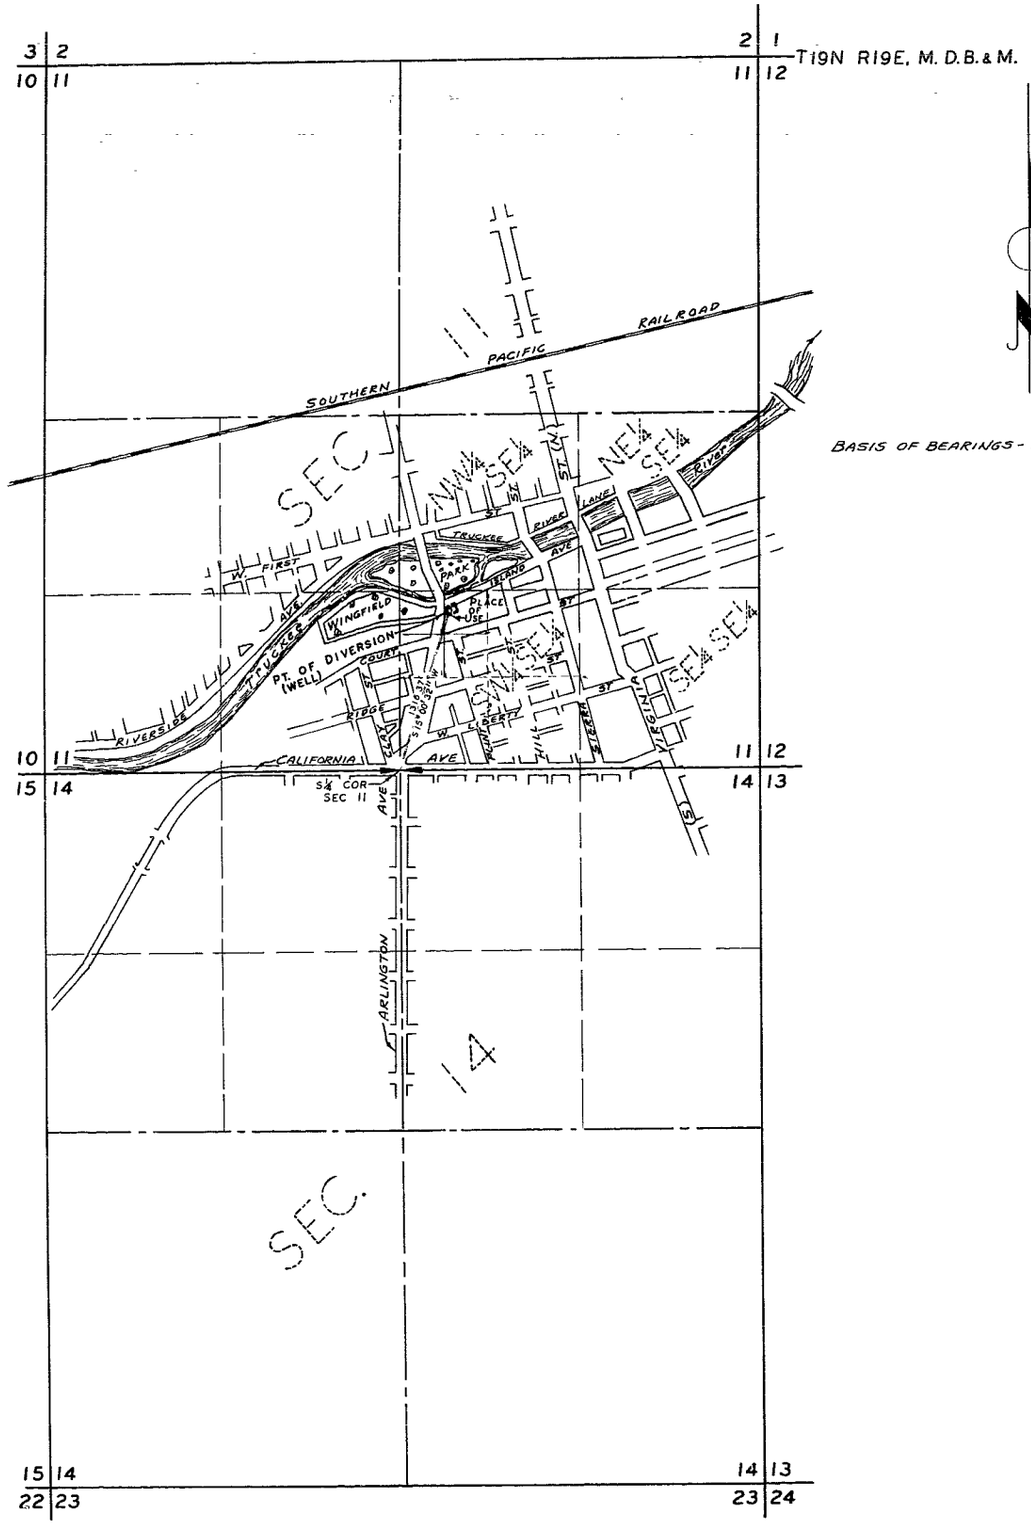

STATE OF NEVADA
COUNTY OF WASHOE ss

I, EUGENE C SPROUT, being first duly sworn, depose and say that this map consisting of one sheet, has been correctly drawn to the designated scale from field notes of a survey made by me or under my supervision and direction between the 20TH day of October, and the 5TH day of December, 1961; that it truly and correctly represents the location and extent of the proposed works used to divert water from an underground source in Washoe county, by FRED KAISER for Air conditioning purposes That the proposed point of diversion and return, the location of the apartment, and the location and names of all other works or streams which are crossed by or connected with said works, are fully and correctly designated hereon

EUGENE C SPROUT
STATE WATER RIGHT
SURVEYOR No. 257

Subscribed and sworn to before me this 4 day of December, 1961
My commission expires

NOTARY PUBLIC
IN AND FOR SAID COUNTY & STATE

SCALE: 1" = 600'

CF 5971 Feb. 1, 1962

FILED
JAN. 5, 1962
STATE ENGINEER'S OFFICE

MAP
TO ACCOMPANY APPLICATION
TO APPROPRIATE WATER
FROM AN UNDERGROUND SOURCE
FOR AIR CONDITIONING PURPOSES
BY FRED KAISER IN
WASHOE COUNTY NEVADA

SPROUT ENGINEERS INC.
1715 "B" ST.
SPARKS, NEVADA

DECEMBER 7, 1961

JOB 5212-A-61

20103