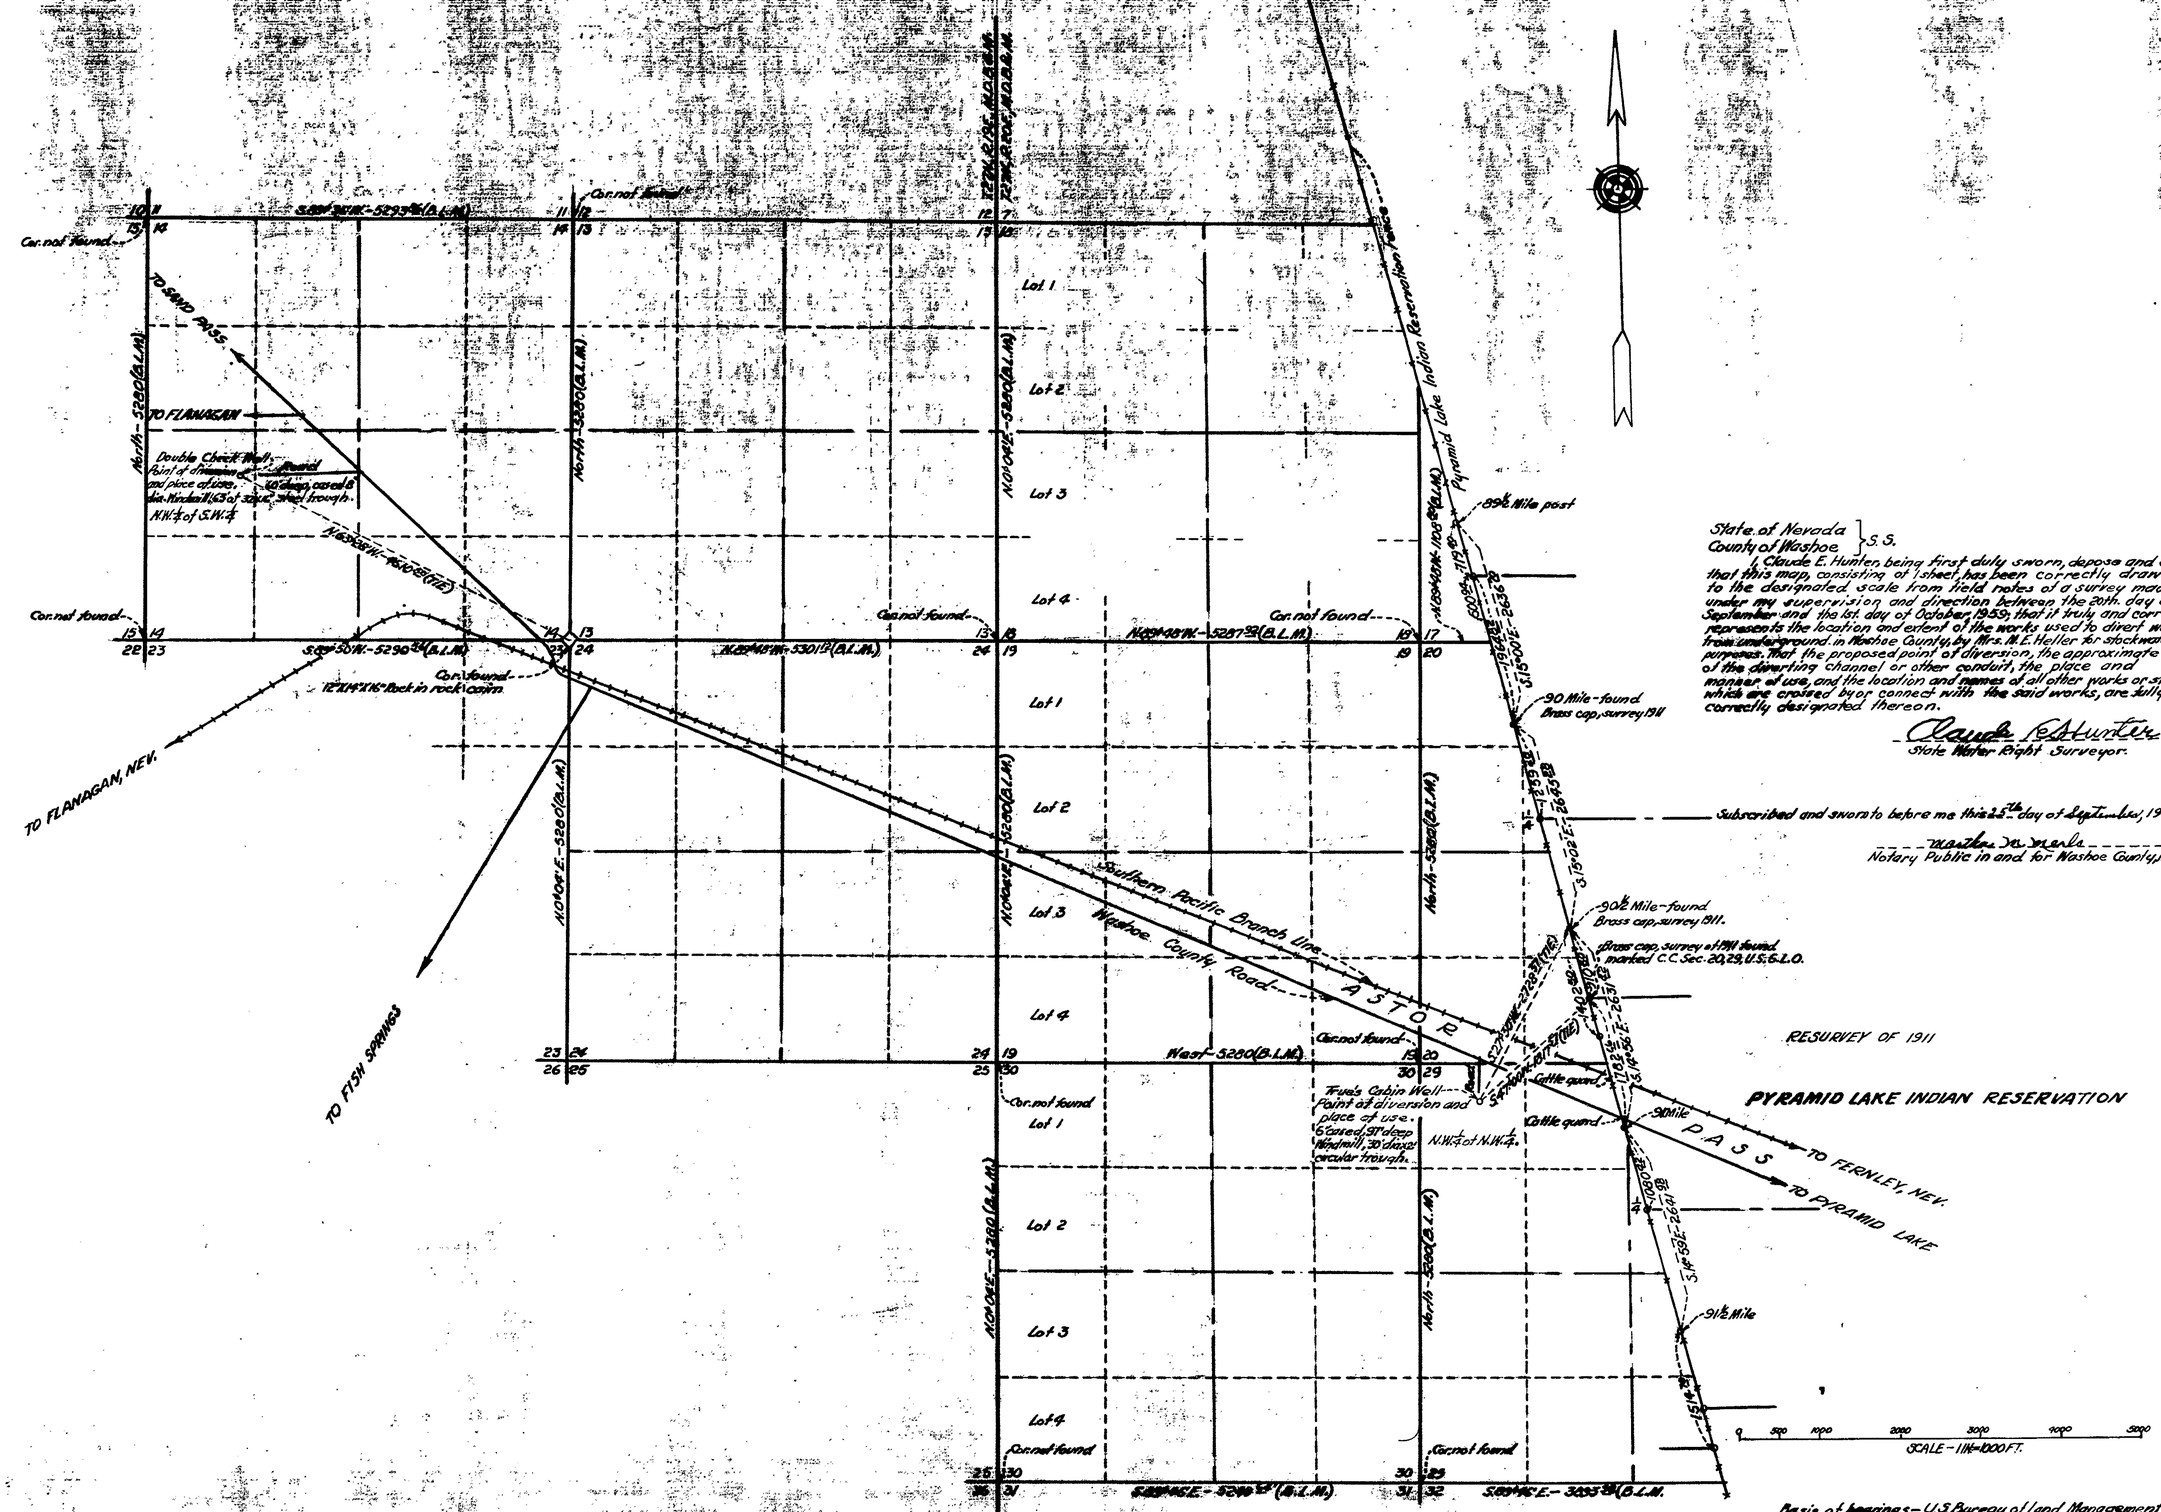

State of Nevada }
County of Washoe } S.S.

I, Claude E. Hunter, being first duly sworn, depose and say that this map, consisting of 1 sheet, has been correctly drawn to the designated scale from field notes of a survey made under my supervision and direction between the 20th day of September and the 1st day of October, 1959, that it truly and correctly represents the location and extent of the works used to divert water from underground in Washoe County, by Mrs. M.E. Heller for stockwatering purposes. That the proposed point of diversion, the approximate size of the diverting channel or other conduit, the place and manner of use, and the location and names of all other works or streams which are crossed by or connect with the said works, are fully and correctly designated thereon.

Claude E. Hunter
State Water Right Surveyor.

Subscribed and sworn to before me this 25th day of September, 1961.

Marthe Jones
Notary Public in and for Washoe County, Nevada

Basis of bearings - U.S. Bureau of Land Management.

FILED
Sept. 25, 1961
STATE ENGINEER'S OFFICE

STATE ENGINEER
1961 SEP 25 PM 1 05

CERTIFICATE No. 5534 ISSUED Apr. 26, 1963

CERTIFICATE No. 5772 ISSUED March 16, 1965

MAP

TO ACCOMPANY TWO APPLICATIONS TO APPROPRIATE WATER FOR STOCK-WATERING BY MRS. M.E. HELLER FROM UNDERGROUND SOURCE

21363 20104 File under