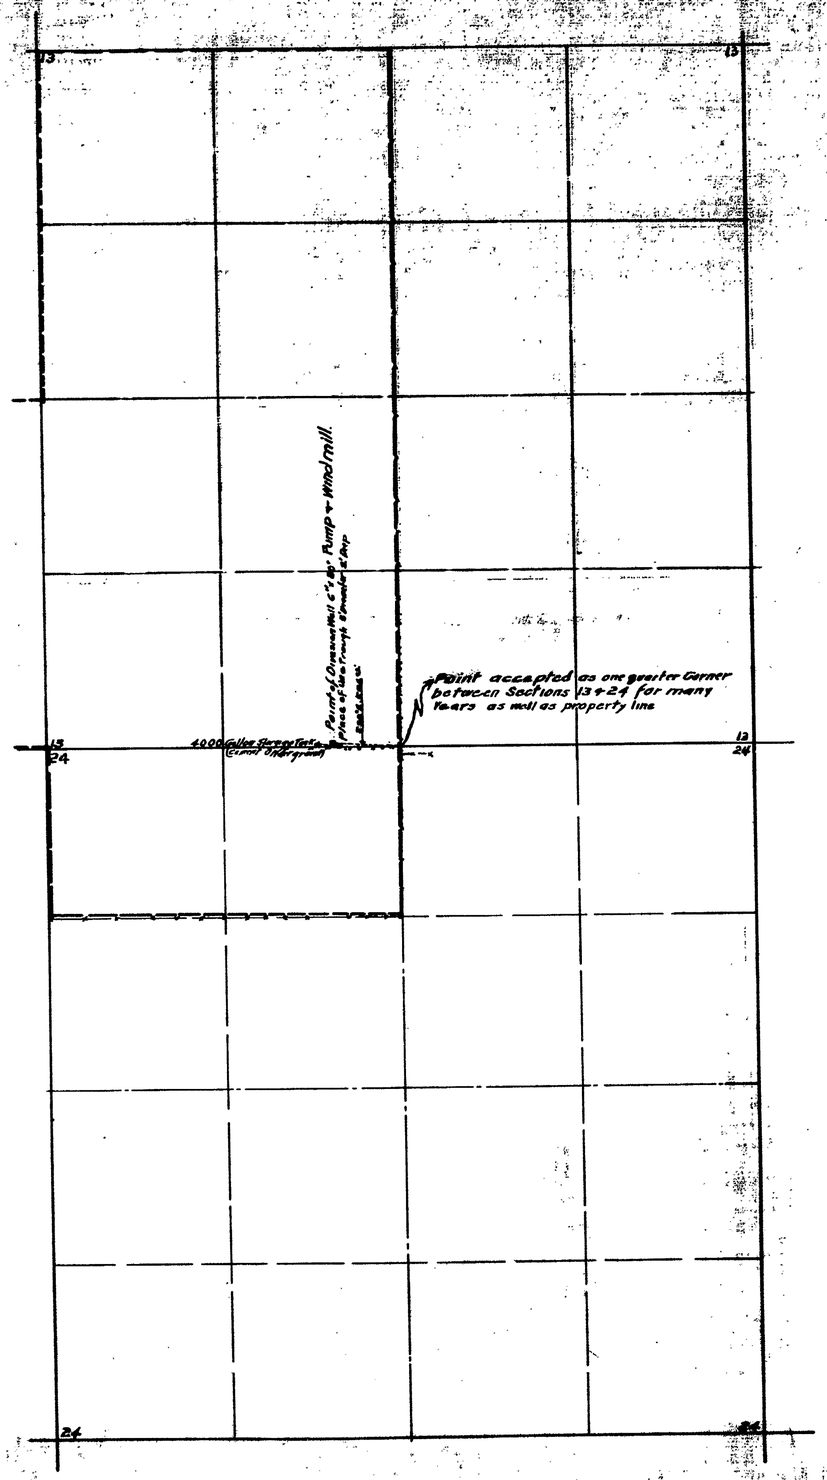

T.37N. R. 60 E. M.D.B.&M.

COUNTY OF ELKO
STATE OF NEVADA } ss

I, W.H. Settelmeyer, being first duly sworn, depose and say that this map, consisting of one sheet, has been correctly drawn to the designated scale from field notes of a survey made by me on the 30th day of JUNE, 1962; that it truly and correctly represents the proposed location and extent of the works used to divert water from underground sources in Elko County by Edward H. and James M. Smiley for Stockwatering purposes. That the point of diversion, the approximate location and size of the diverting channel, all reservoirs or basins, the names and location of all other works which will cross or connect with the proposed works and the boundary of all lands, shown by 40-acre subdivisions the areas to be irrigated are fully and correctly designated hereon.

W.H. Settelmeyer
State Water Right Surveyor

Subscribed and sworn to before me this 30th day of June, 1962.

Frank Wainwright
Notary Public in and for Elko County, Nevada.
My commission expires February 3, 1963.

0 200 500 1000 2000

Scale: 1 inch = 600 feet

FILED
July 5, 1962
STATE ENGINEER'S OFFICE

CERTIFICATE No. 5998 ISSUED March 14, 1966

OFFICE
STATE ENGINEER
1962 JUL 5 AM 11 40

MAP
TO ACCOMPANY APPLICATION
TO APPROPRIATE WATER FOR
STOCKWATERING PURPOSES FOR
EDWARD H. AND
JAMES M. SMILEY
FROM UNDERGROUND SOURCES

20106