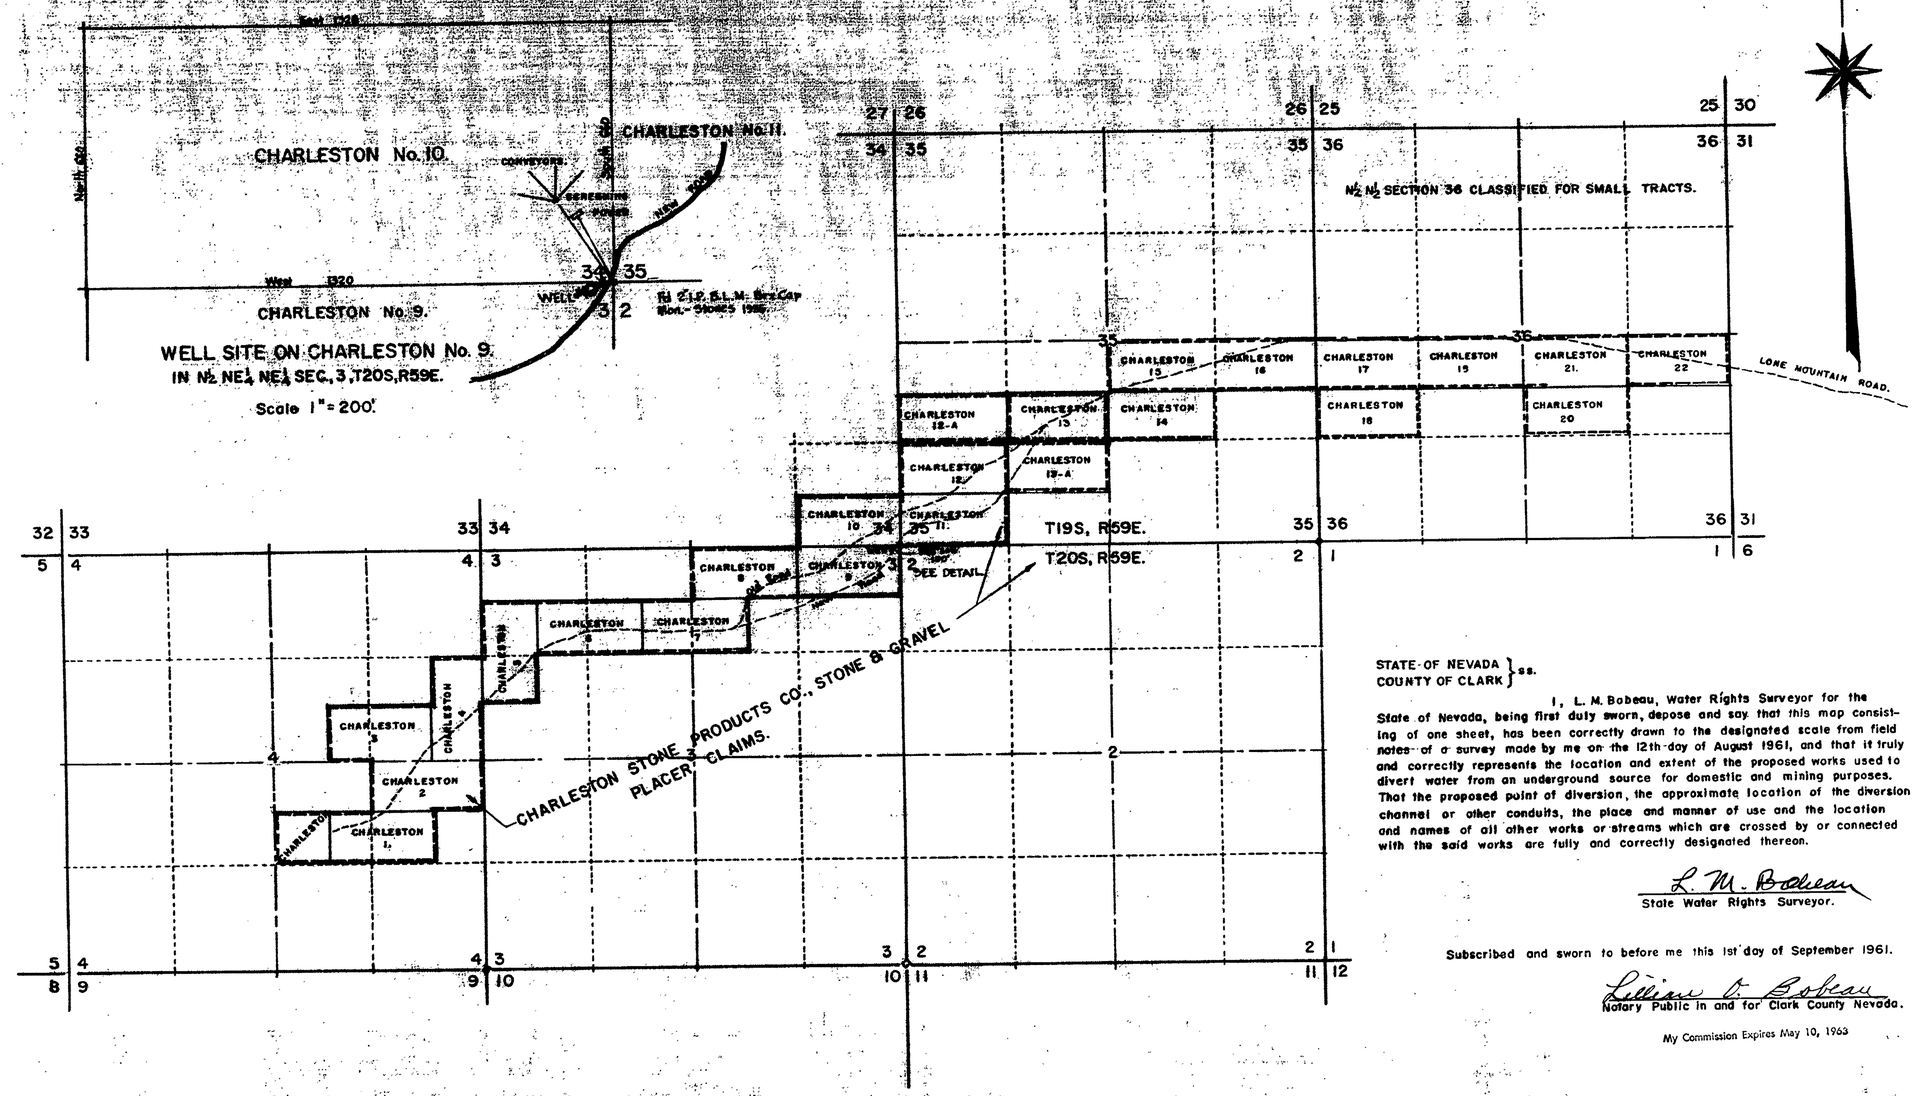

STATE OF NEVADA }
COUNTY OF CLARK } ss.

I, L. M. Bobeau, Water Rights Surveyor for the State of Nevada, being first duly sworn, depose and say that this map consisting of one sheet, has been correctly drawn to the designated scale from field notes of a survey made by me on the 12th day of August 1961, and that it truly and correctly represents the location and extent of the proposed works used to divert water from an underground source for domestic and mining purposes. That the proposed point of diversion, the approximate location of the diversion channel or other conduits, the place and manner of use and the location and names of all other works or streams which are crossed by or connected with the said works are fully and correctly designated thereon.

L. M. Bobeau
State Water Rights Surveyor.

Subscribed and sworn to before me this 1st day of September 1961.

Lillian V. Bobeau
Notary Public in and for Clark County Nevada.

My Commission Expires May 10, 1963

Scale, 1" = 1000'.

0 500 1000 2000 3000 4000 5000

N½ NE¼ NE¼ SECTION 3, T20S, R59E, M.D.B.M., CLARK COUNTY NEVADA.

MAP TO ACCOMPANY APPLICATION

TO APPROPRIATE WATER FOR DOMESTIC & MINING PURPOSES

BY

CHARLESTON STONE PRODUCTS COMPANY

133 NORTH 1ST WEST, SALT LAKE CITY, UTAH.

9-1-61

STATE ENGINEER
OCT 2 AM 10 17

FILED
Oct. 2, 1961
STATE ENGINEER'S OFFICE

20111