STATE OF NEVADA
County of White Pine } ss.

I, Robert W. Millard, being first duly sworn, depose and say that this map, consisting of one sheet, has been correctly drawn to the designated scale from field notes of a survey made under my supervision and direction between the 14th and 17th days of August, 1961, that it truly and correctly represents the proposed location and extent of the works used to divert water from Shaffer Stockwatering Well No.4in Lincoln County, by Shaffer Tool Works Inc. for stockwater purposes. That the proposed point of diversion, the approximate location and size of the diverting channel, all reservoirs or basins, the location and names of all other works which will cross or connect with the proposed works, and the boundary of all lands, showing by 40-acre subdivisions the areas proposed to be watered, are fully and correctly designated thereon.

State Water Right Surveyor

Subscribed and sworn to before me this 1st day of September 1961.

Margaret K. Millard
Notary Public in and for White Pine County, Nevada

My commission expires Feb. 25, 1965.

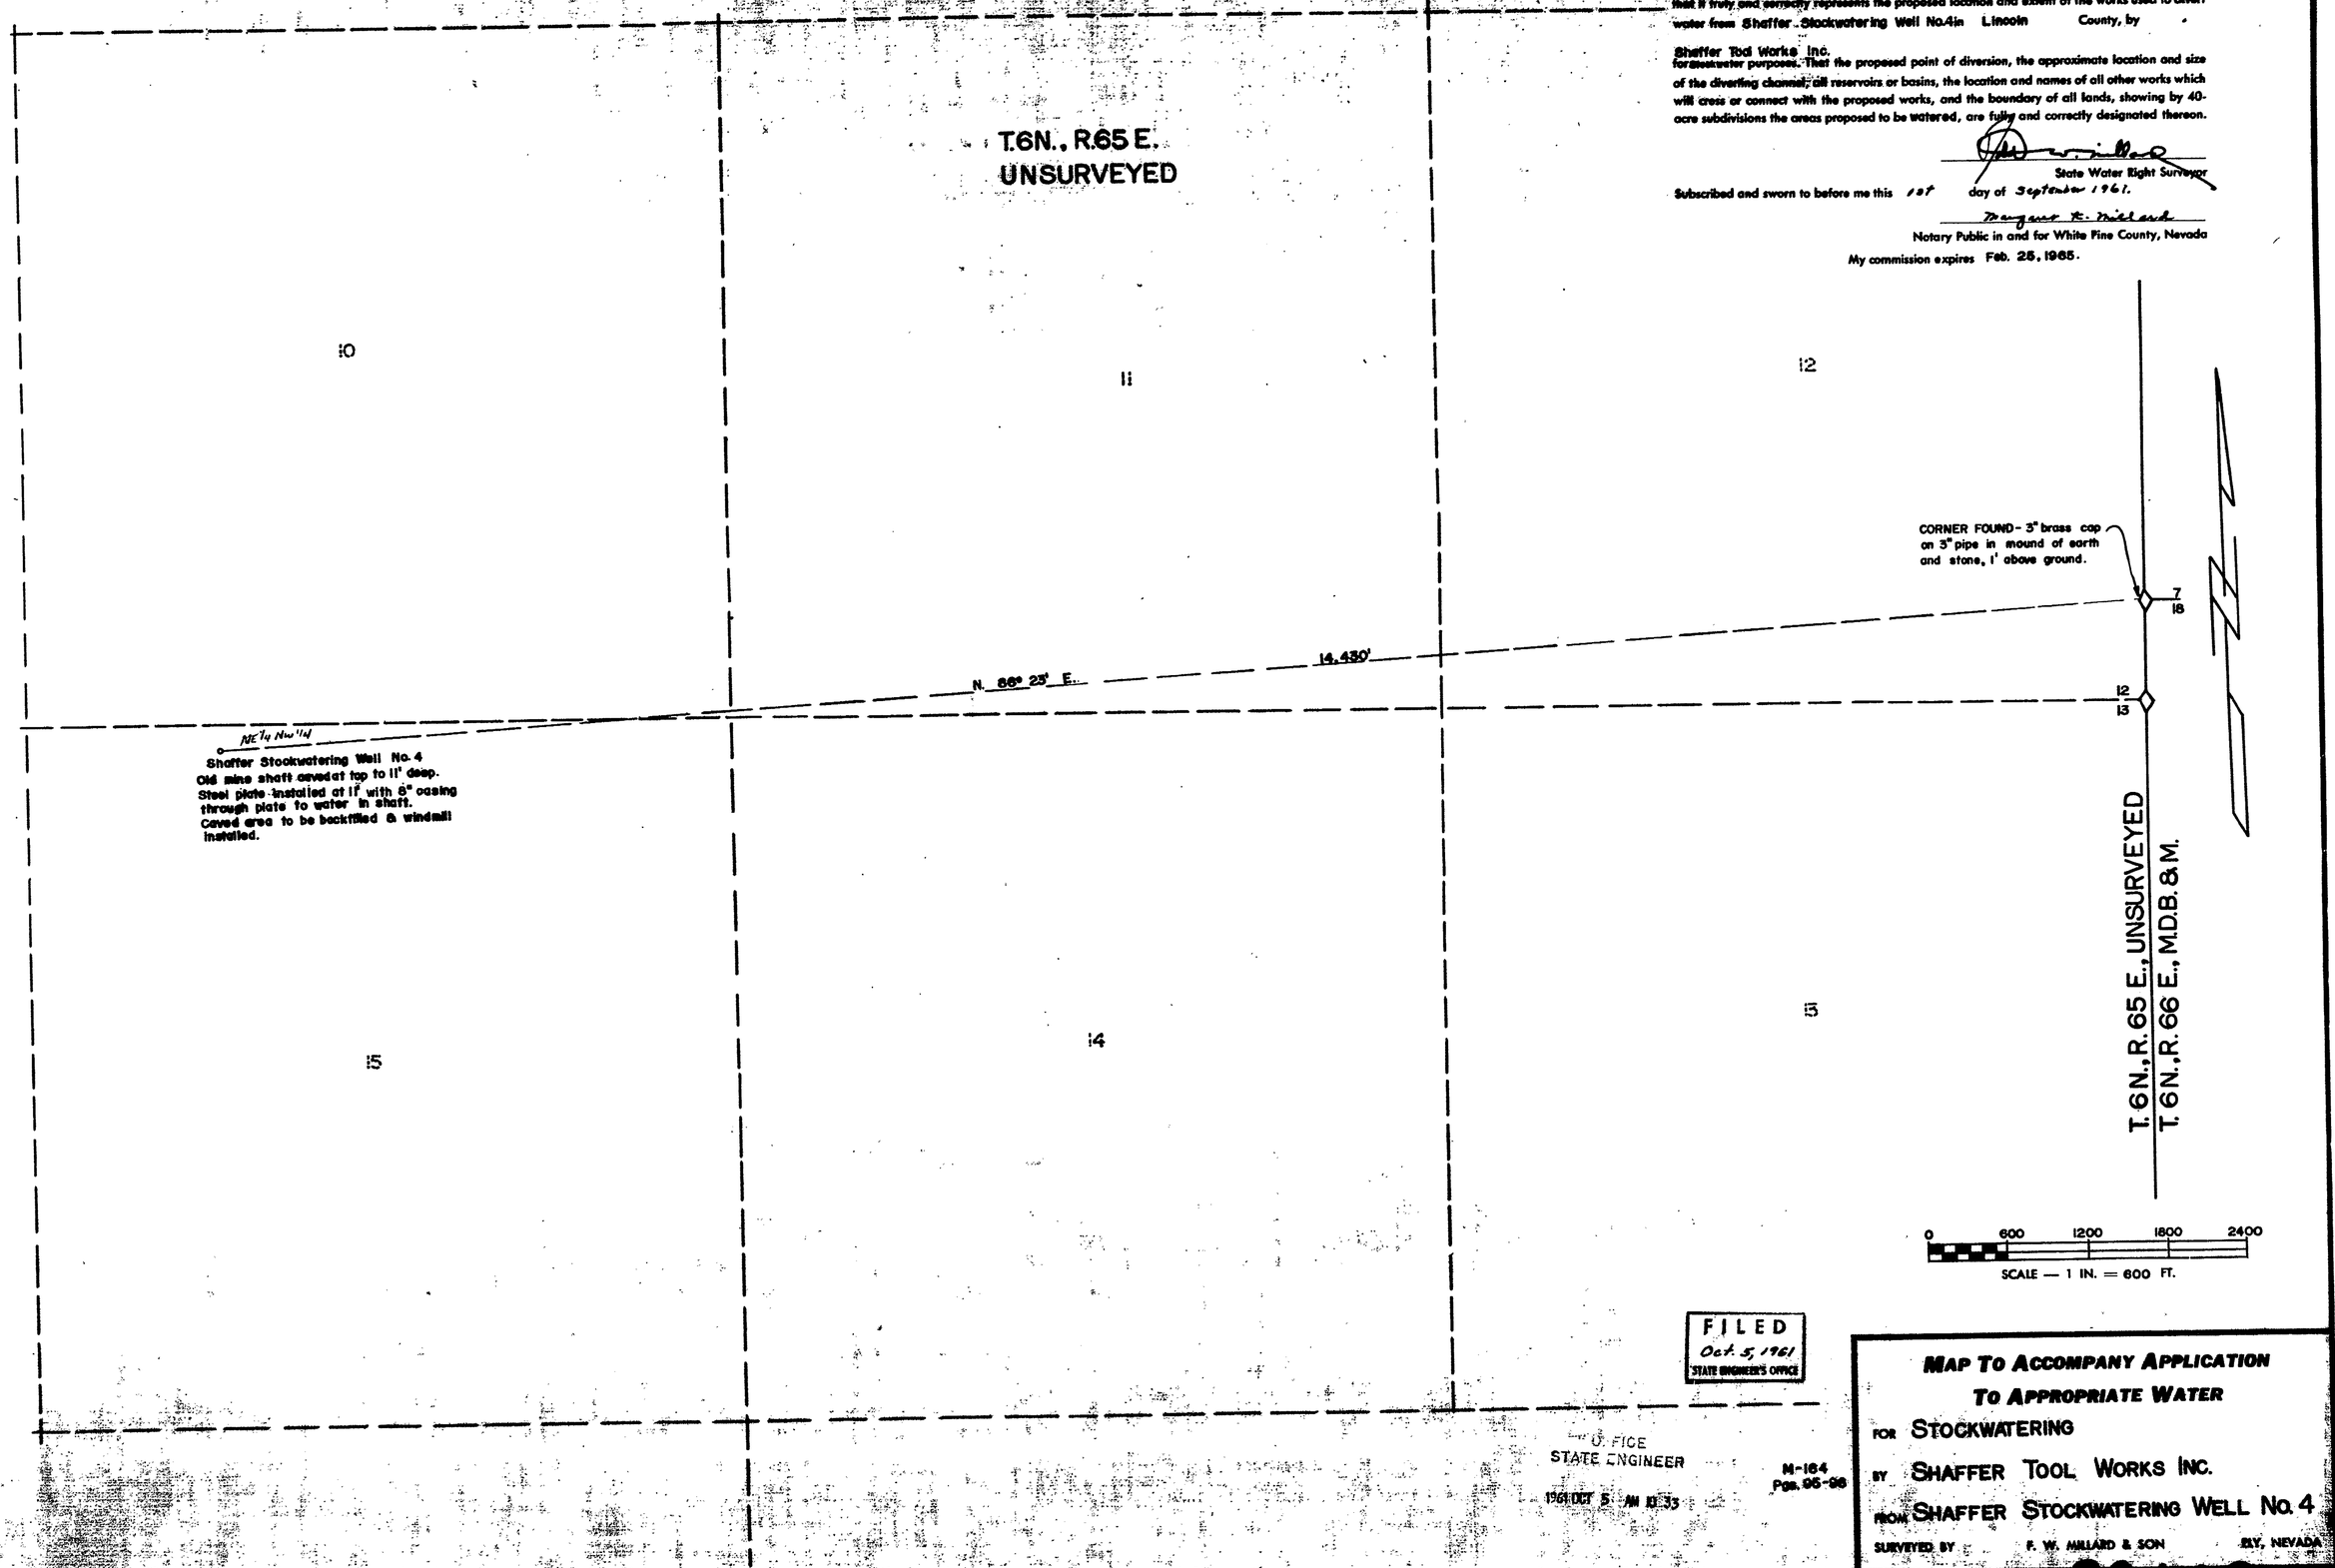

FILED
Oct. 5, 1961
STATE ENGINEER'S OFFICE

OFFICE
STATE ENGINEER
1961 OCT 5 AM 10 33

M-164
Pgs. 95-96

MAP TO ACCOMPANY APPLICATION TO APPROPRIATE WATER

FOR STOCKWATERING

BY SHAFFER TOOL WORKS INC.

FROM SHAFFER STOCKWATERING WELL NO. 4

SURVEYED BY F. W. MILLARD & SON ELY, NEVADA

20118