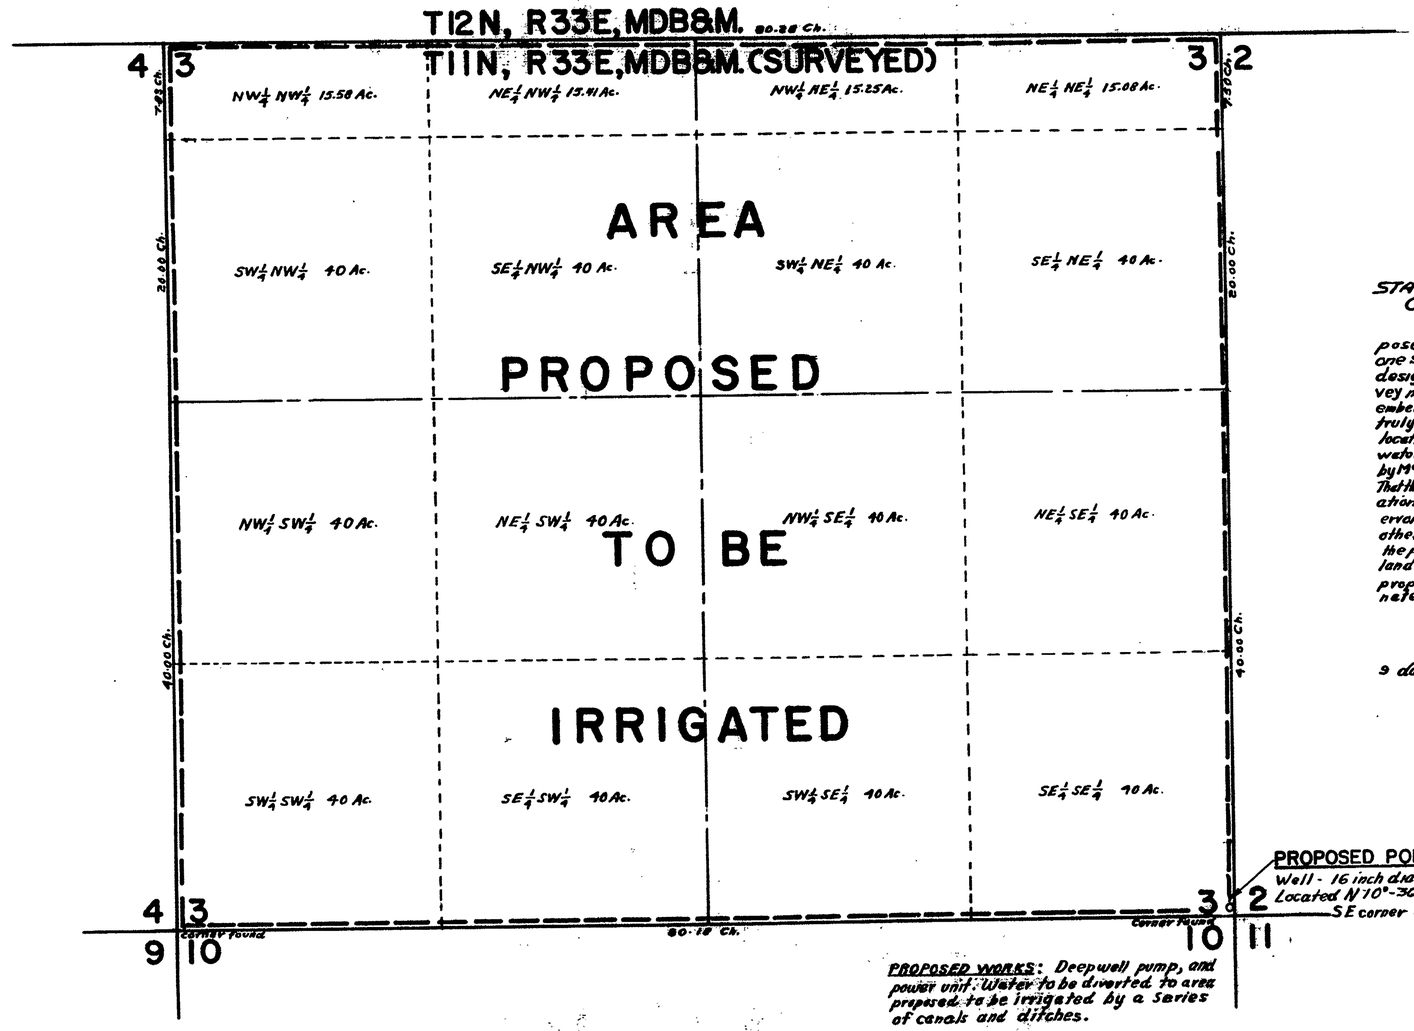

PROPOSED POINT OF DIVERSION.
Well - 16 inch diam. x 120 feet deep.
Located N 10°-30' W, 60.12 ft. from SE corner Section 3.

PROPOSED WORKS: Deepwell pump, and power unit. Water to be diverted to area proposed to be irrigated by a series of canals and ditches.

STATE OF NEVADA
COUNTY OF NYE } ss.

I, T. M. Cahill, being first duly sworn, depose and say that this map, consisting of one sheet, has been correctly drawn to the designated scale from field notes of a survey made by me between the 3 day of December and the 4 day of December, 1961, that it truly and correctly represents the proposed location and extent of the works used to divert water from underground source in Mineral County, by McClellan Farms Inc. for Irrigation & Domestic purposes. That the proposed point of diversion, the approximate location and size of the diverting channel, all reservoirs or basins, the location and names of all other works which will cross or connect with the proposed works, and the boundary of all lands, showing by 40 acre subdivisions the areas proposed to be irrigated, are fully and correctly designated thereon.

T. M. Cahill
STATE WATER RIGHT SURVEYOR

Subscribed and sworn to before me this 9 day of January 1962.

Marcella L. Flickner
NOTARY PUBLIC IN AND FOR
NYE COUNTY, NEVADA

My Commission Expires March 5, 1965

N

Scale in Feet
0 200 400 800 1200 1600 FT.

FILED
JAN. 11, 1962
STATE ENGINEER'S OFFICE

MAP TO ACCOMPANY
APPLICATION
TO APPROPRIATE WATER
FOR
IRRIGATION & DOMESTIC
BY
McCLELLAN FARMS INC.
FROM
UNDERGROUND SOURCE

20140

26471 File under → 20140