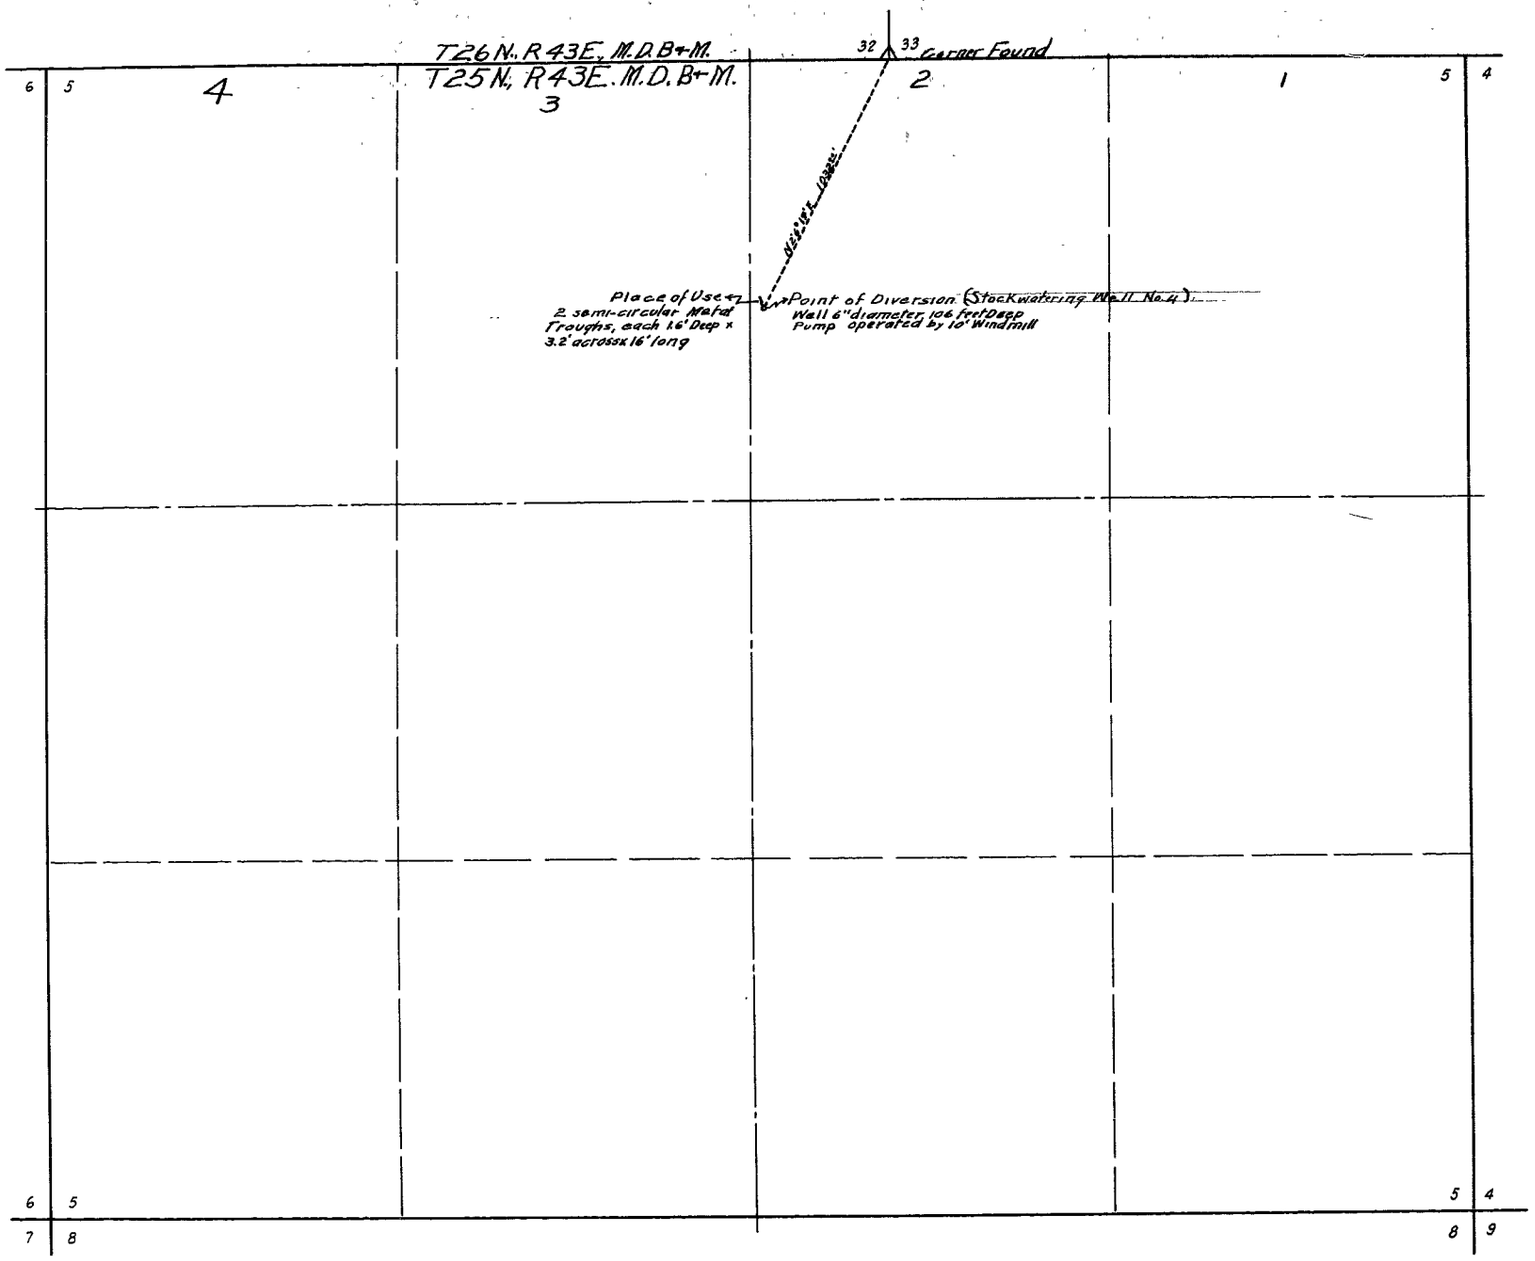

STATE OF NEVADA }
COUNTY OF ELKO } S.S.

I, W.H. Settelmeyer, being first duly sworn, depose and say that this map, consisting of one sheet, has been correctly drawn to the designated scale from field notes of a survey made by me on the 5th day of July, 1962; that it truly and correctly represents the proposed location and extent of the works used to divert water from an underground source in Lander County by HENRY FILIPPINI for stockwatering purposes. That the proposed point of diversion, the approximate location and size of the diverting channel, all reservoirs or basins, the location and names of all other works which will cross or connect with the proposed works, and the boundary of all lands, shown by 40-acre subdivisions, the areas proposed to be used for stockwatering, are fully and correctly designated hereon.

W.H. Settelmeyer
State Water Right Surveyor

Subscribed and sworn to before me this 6th day of July, 1962.

Notary Public in and for Elko County, Nev.
My commission expires Feb. 3, 1963.

0 100 200 500 1000 2000
Scale: 1" = 300'

FILED
July 9, 1962
STATE ENGINEER'S OFFICE

STATE ENGINEER
1962 JUL 9 AM 11 0

MAP
TO ACCOMPANY APPLICATION
TO APPROPRIATE WATER
FOR STOCKWATERING BY
HENRY FILIPPINI
FROM AN UNDERGROUND SOURCE

CERTIFICATE No. 5704 ISSUED April 1, 1964

20145