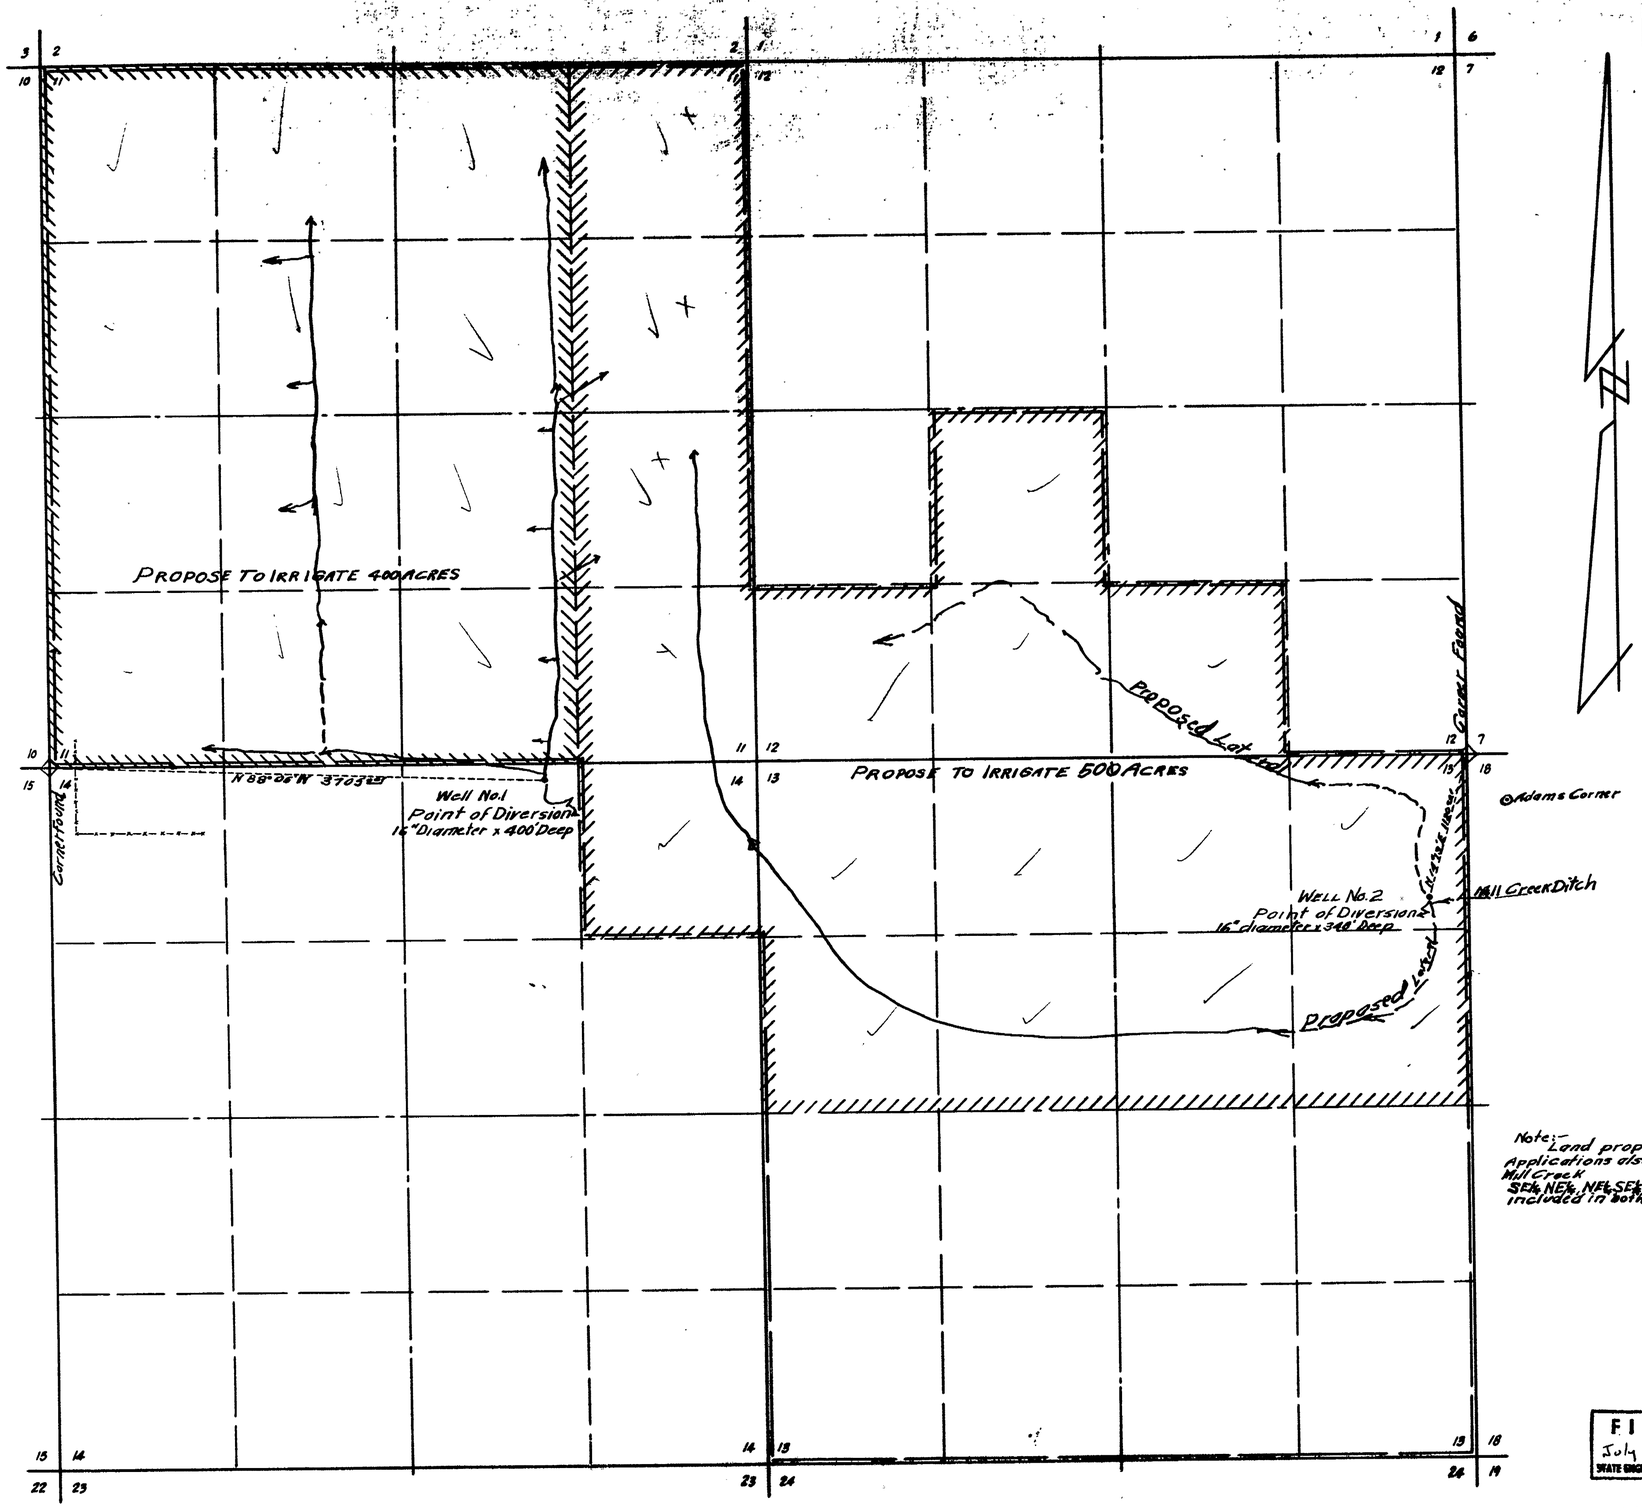

STATE OF NEVADA
COUNTY OF ELKO } S.S.

I, W.H. Settelmeyer, being first duly sworn, depose and say that this map, consisting of one sheet, has been correctly drawn to the designated scale from field notes of a survey made by me on the 5th day of July, 1962; that it truly and correctly represents the proposed location of the works used to divert water from an underground source in LANDER County by HENRY FILIPPINI for irrigation purposes. That the proposed point of diversion, the approximate location and size of the diverting conduit, all reservoirs or basins, the location and names of all other works which will cross or connect with the proposed works, and the boundary of all lands, shown by 40-acre subdivisions, the areas proposed to be irrigated, are fully and correctly designated hereon.

W.H. Settelmeyer
State Water Right Surveyor

Subscribed and sworn to before me this 6th day of July, 1962.

Notary Public in and for Elko County, Nev.
My commission expires Feb. 3, 1963.

Note:- Land proposed to irrigated under these Applications also carries vested right from Mill Creek SE¼ SE¼ SE¼ NE¼ NE¼ SE¼ and NE¼ NE¼ Sec 11 are included in both applications.

Scale: 1" = 600'

FILED
July 9, 1962
STATE ENGINEER'S OFFICE

OFFICE
STATE ENGINEER

1962 JUL 9 AM 11 04

MAP
TO ACCOMPANY APPLICATION
TO APPROPRIATE WATER
FOR IRRIGATION BY
HENRY FILIPPINI
FROM UNDERGROUND SOURCES

20147 20146 File under