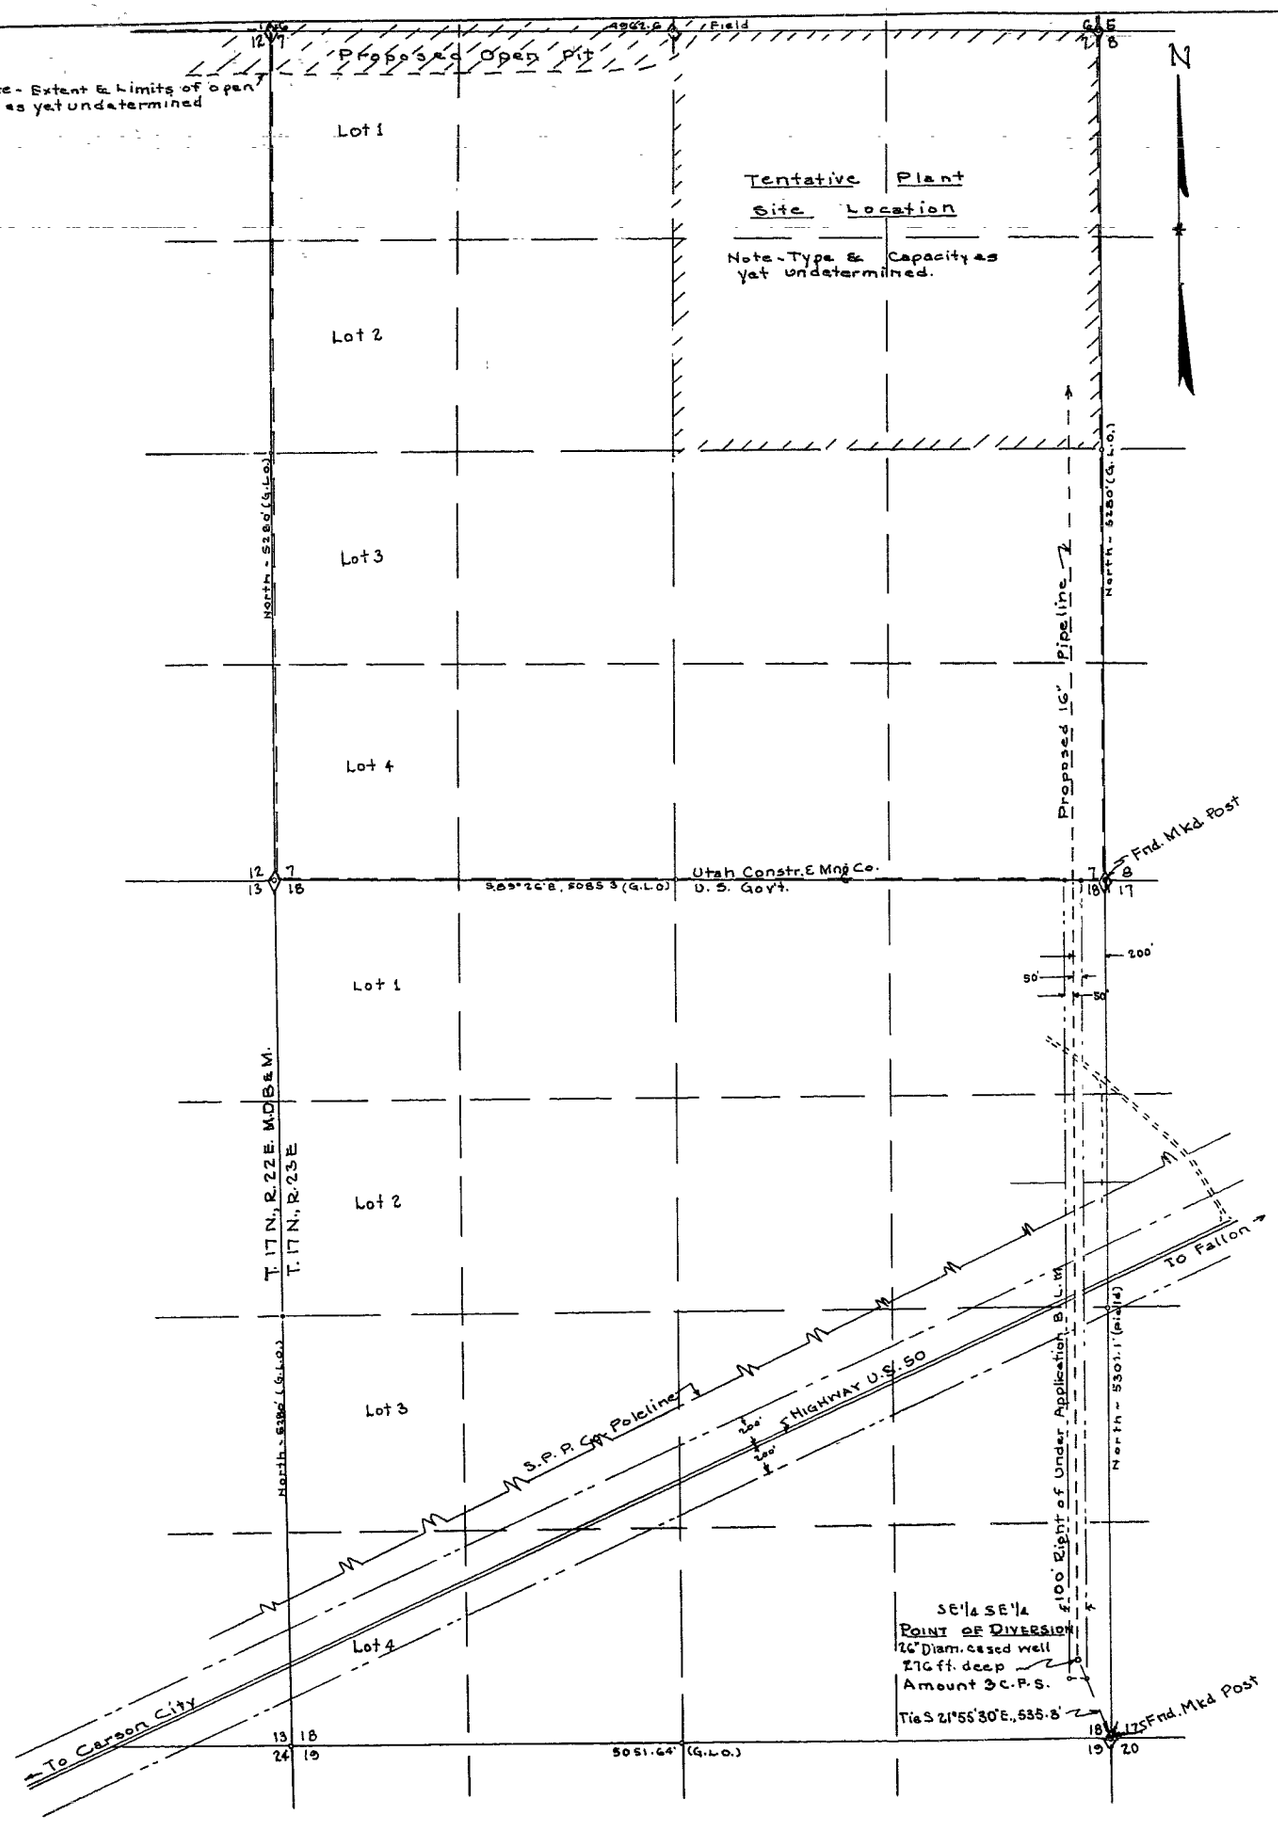

State of Nevada }
County of Washoe } s.s

I, John E Curran, being first duly sworn, depose and say that this map, consisting of one sheet, has been correcty drawn to the designated scale from field notes of a survey made by me between the 21st. day of January and the 24th. day of January 1962; that it truly and correctly represents the location and extent of the proposed works used to divert water from Underground Source in Lyon County by Utah Construction and Mining Co. for Mining and Milling purposes. That the proposed point of diversion, the location of the mill and mine, the approximate size and capacity of the diverting conduit, the location and names of all other works, are fully and correctly designated hereon.

John E. Curran
State Water Right Surveyor

Subscribed and sworn to before me this 30th day of January, 1962

Notary Public in and for Washoe Co, Nevada

My Commission Expires 1/9/65

Basis of Bearings G.L.O. Records (East line Sec 18 as North)

FILED
Feb 6, 1962
STATE ENGINEER'S OFFICE

MAP ~
TO ACCOMPANY APPLICATION TO APPROPRIATE WATER FOR MINING & MILLING BY UTAH CONSTRUCTION & MINING CO. FROM UNDERGROUND SOURCE LYON COUNTY, NEVADA ~
JOHN E. CURRAN R.E. & L.S 258
SCALE 1" = 500'

21205 - 23774 File under 20161