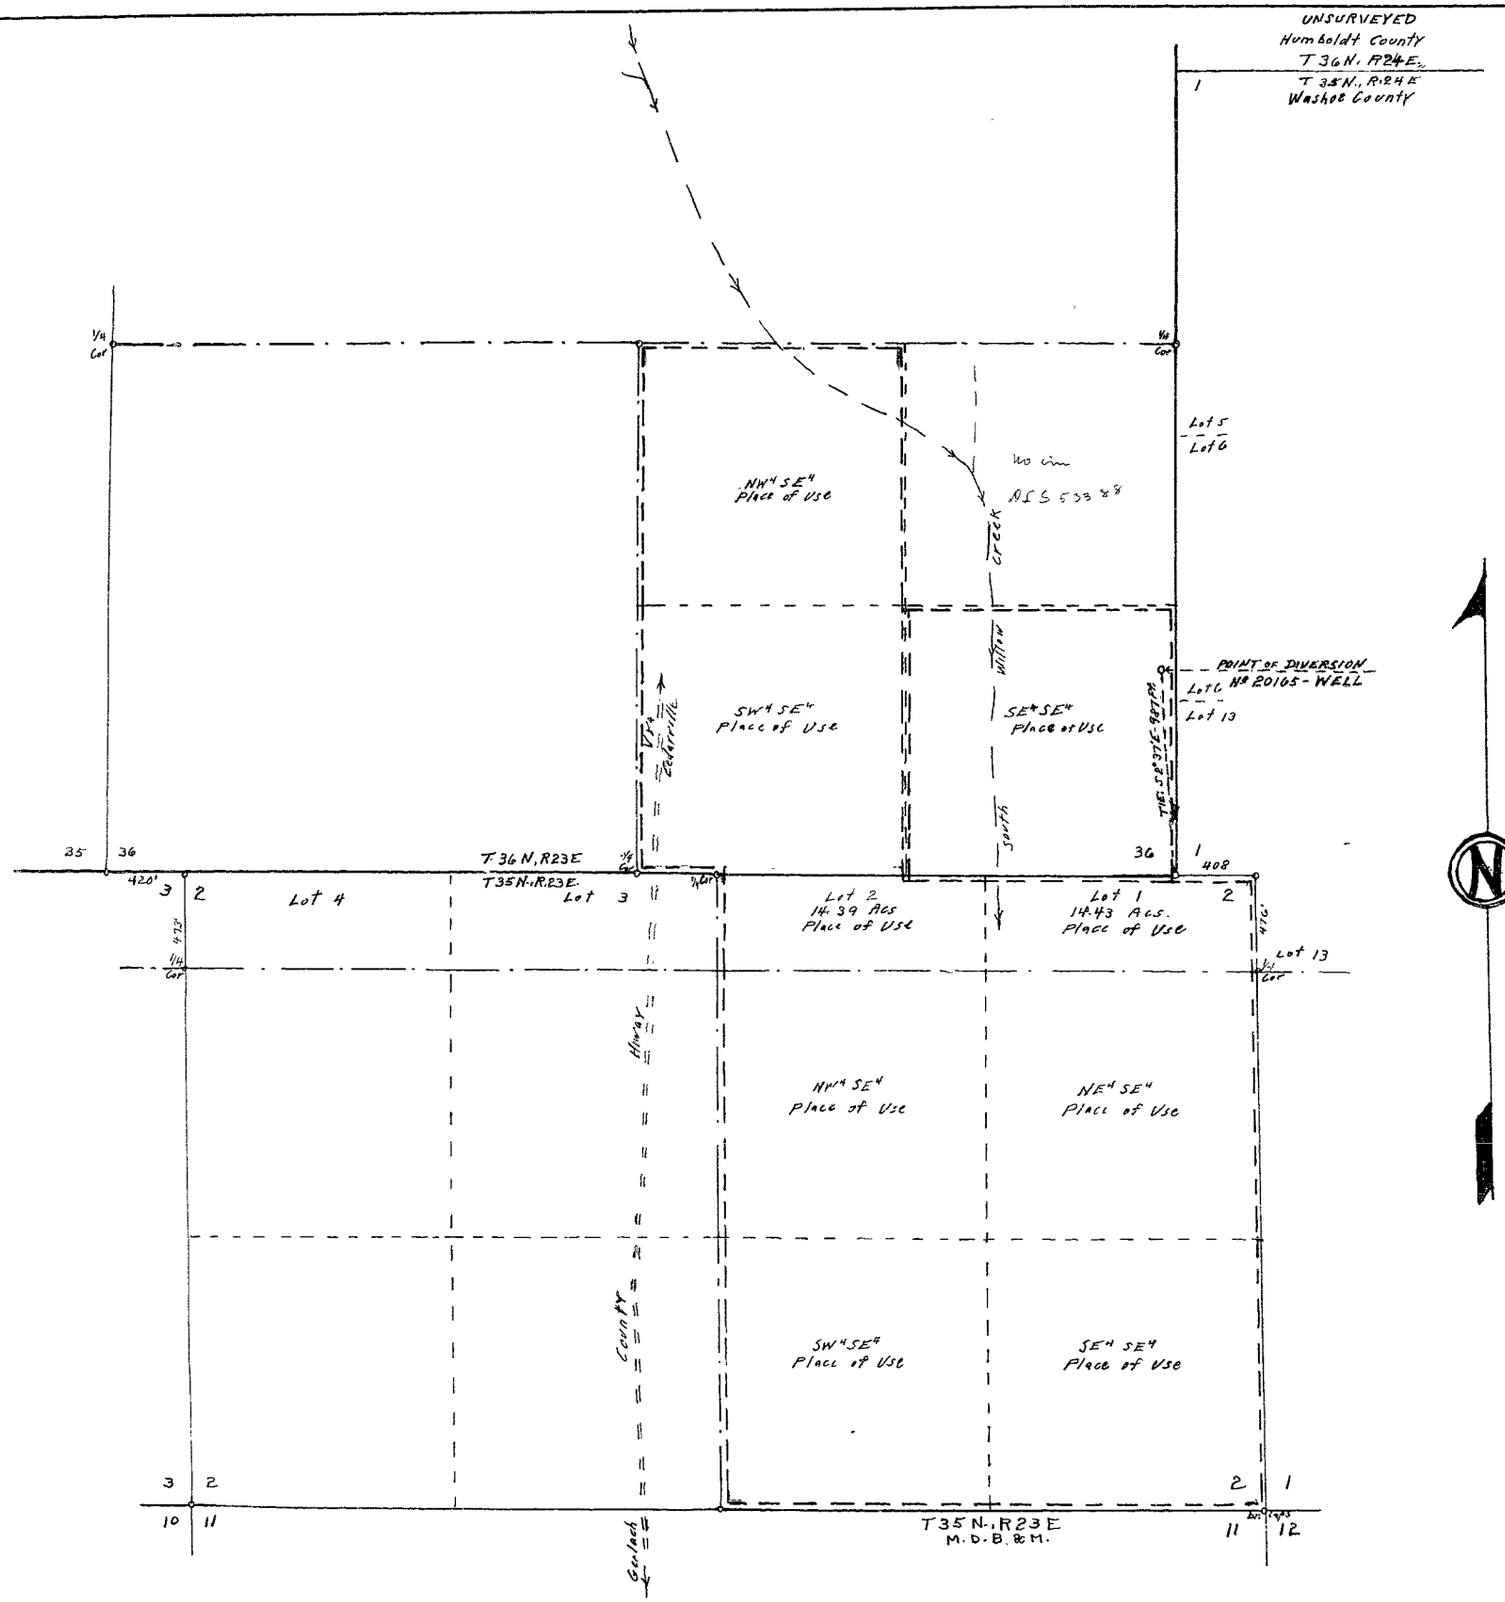

STATE OF NEVADA }ss
COUNTY OF ORMSBY }

I, E.P. Osgood, being first duly sworn, depose and say that this map, consisting of 1 sheet, has been [illegible] drawn to the designated scale from field notes of a survey made by me January 27, 1962. That it truly and correctly represents the location and extent of the works used to divert water from underground sources in Washoe County, Nevada by ETHEL CLEMENS for irrigation and domestic use.

That the proposed point of diversion, the approximate location and size of the diverting channel or other conduit, the place and manner of use, and the location and names of all other works or streams, which are crossed by or connected with the said works are fully and correctly designated

E. P. Osgood
State Water Right Surveyor

Subscribed and sworn to before me this 27th day of Feb 1962

[illegible]
Notary Public in & for Ormsby County, Nevada

SCALE
1 Inch = 400 Feet
100 0 500 1000 1500 Ft

Nº 20165 of Nov. 28, 1961 DLE 053388

MAP TO ACCOMPANY APPLICATION
TO APPROPRIATE WATER
FOR IRRIGATION & DOMESTIC USE

ETHEL CLEMENS

From Underground Sources
Washoe County, Nevada
February 1962 E.P. Osgood, St. Wat. Rt. Sur.

STATE ENGINEER
1962 FEB 27 AM 11 10

FILED
Mar 20, 1962
STATE ENGINEER'S OFFICE

20165