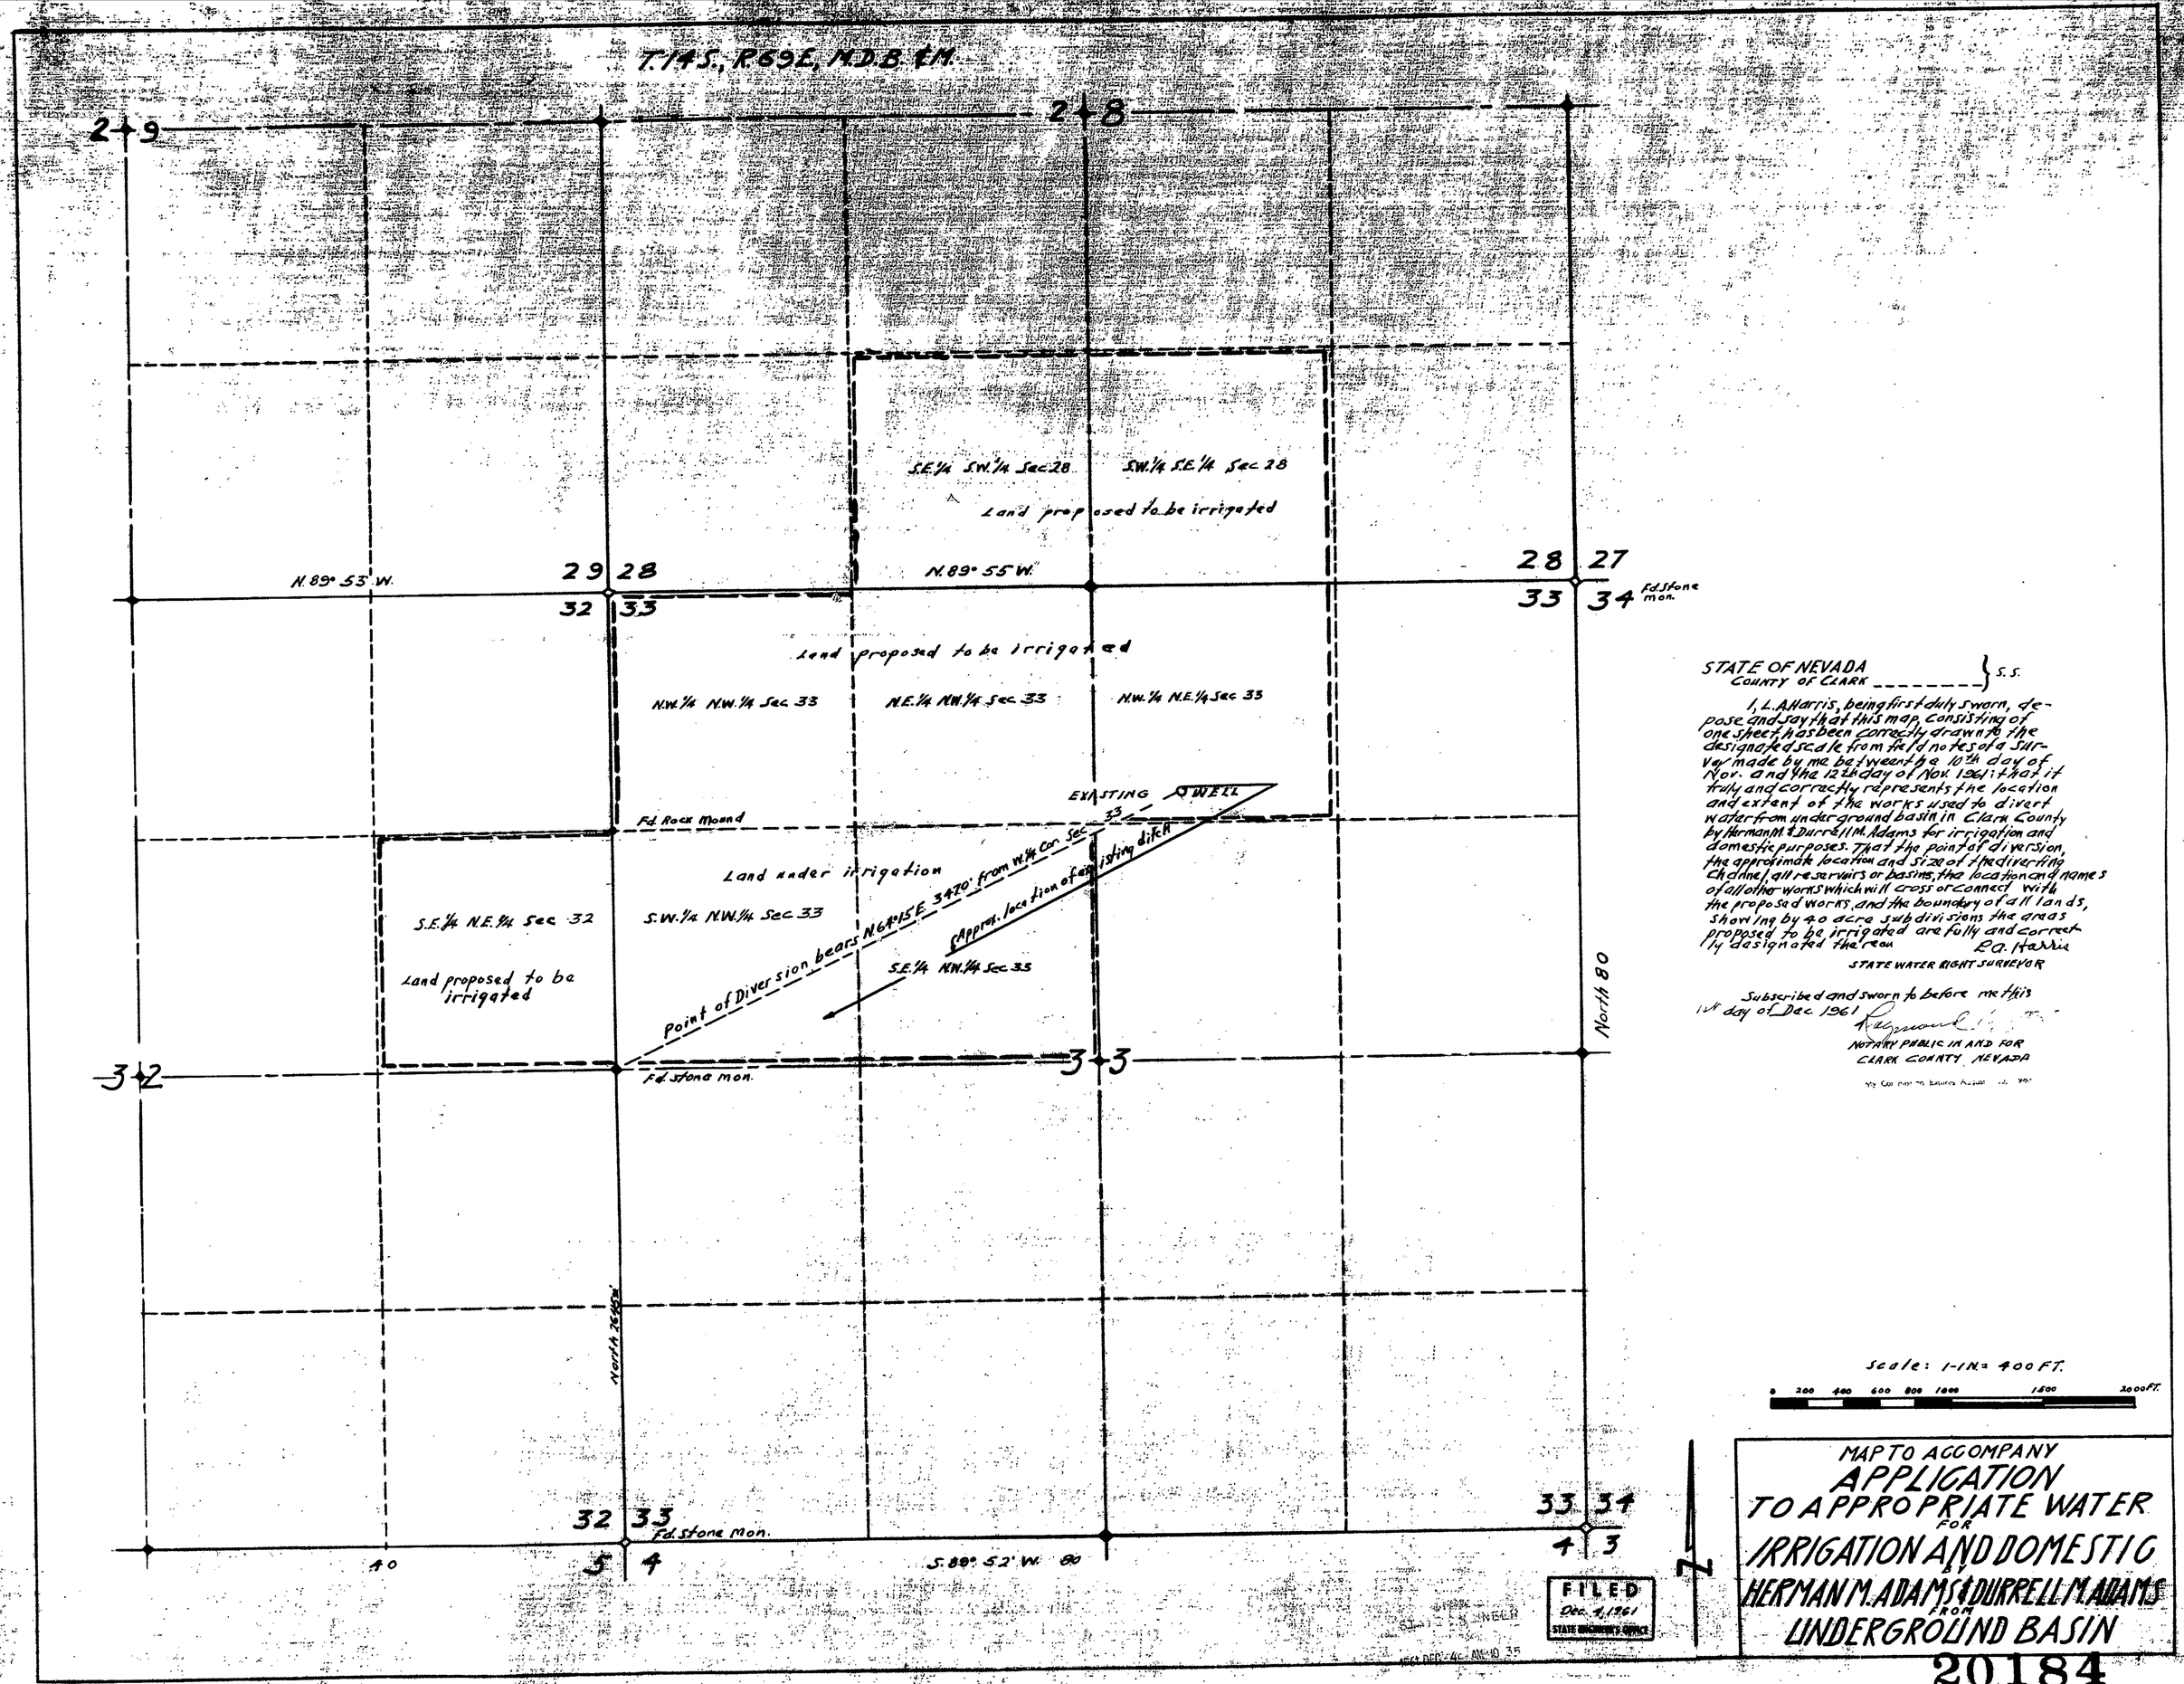

STATE OF NEVADA
COUNTY OF CLARK _____ } S.S.

I, L. A. Harris, being first duly sworn, depose and say that this map, consisting of one sheet, has been correctly drawn to the designated scale from field notes of a survey made by me between the 10th day of Nov. and the 12th day of Nov. 1961; that it truly and correctly represents the location and extent of the works used to divert water from underground basin in Clark County by Herman M. & Durrell M. Adams for irrigation and domestic purposes. That the point of diversion, the approximate location and size of the diverting channel, all reservoirs or basins, the location and names of all other works which will cross or connect with the proposed works, and the boundary of all lands, showing by 40 acre subdivisions the areas proposed to be irrigated are fully and correctly designated thereon.

L.A. Harris
STATE WATER RIGHT SURVEYOR

Subscribed and sworn to before me this 1st day of Dec. 1961

Raymond [illegible]
NOTARY PUBLIC IN AND FOR
CLARK COUNTY, NEVADA

My Commission Expires August [illegible]

Scale: 1-IN = 400 FT.

0 200 400 600 800 1000 1500 2000 FT.

FILED
Dec. 4, 1961
STATE ENGINEER'S OFFICE

MAP TO ACCOMPANY
APPLICATION
TO APPROPRIATE WATER
FOR
IRRIGATION AND DOMESTIC
BY
HERMAN M. ADAMS & DURRELL M. ADAMS
FROM
UNDERGROUND BASIN

20184