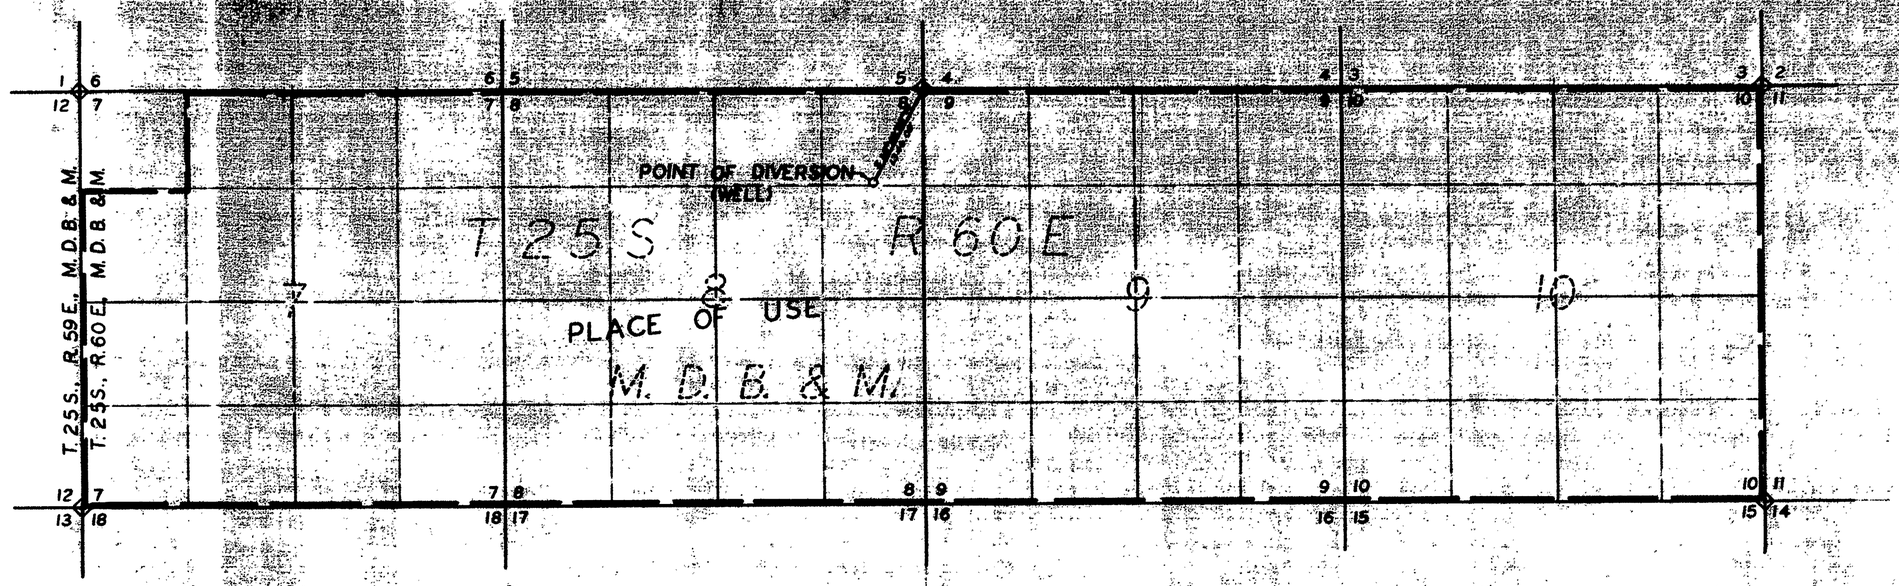

State of Nevada }ss
County of Clark }

I, EUGENE C. SPROUT, being first duly sworn, depose and say that this map, consisting of one sheet, has been correctly drawn to the designated scale from field notes of a survey made by me or under my direction, on the 9th day of July, 1962; that it truly and correctly represents the proposed location and extent of the works used to divert water from an underground source in Clark County, by ORVAL A. PAUL, SR. for domestic and irrigation purposes. That the proposed point of diversion, the approximate location and size of the diverting channel, all reservoirs or basins, the location and names of all other works which will cross or connect with the proposed works, and the boundary of all lands, showing by 40 acre subdivisions the areas proposed to be irrigated, are fully and clearly designated thereon.

EUGENE C. SPROUT
STATE WATER RIGHT SURVEYOR No. 257

Subscribed and sworn to before me this 16th day of July, 1962.

NOTARY PUBLIC IN AND FOR
CLARK COUNTY, NEVADA STATE

My commission expires Jan 8, 1965

PLACE OF USE

E V2 SECTION 7, T. 25 S., R. 60 E. M.D.B. & M.
SW V4 " " " "
SW V4 NW V4 SECTION 7, T. 25 S., R. 60 E. "
E V2 NW V4 " " " " "
SECTIONS 8, 9 & 10 " " "

BASIS OF BEARINGS - SOLAR OBSERVATION JULY 9, 1962.

SCALE: 1" = 1000'

FILED
July 16, 1962
STATE ENGINEER'S OFFICE

STATE ENGINEER

MAP
TO ACCOMPANY APPLICATION TO APPROPRIATE WATER
FROM AN UNDERGROUND SOURCE
FOR DOMESTIC AND IRRIGATION PURPOSES
BY ORVAL A. PAUL, SR. IN
CLARK COUNTY, NEVADA

SPROUT ENGINEERS, INC.
"F" STREET
SPARKS, NEVADA

JULY 13, 1962

20185