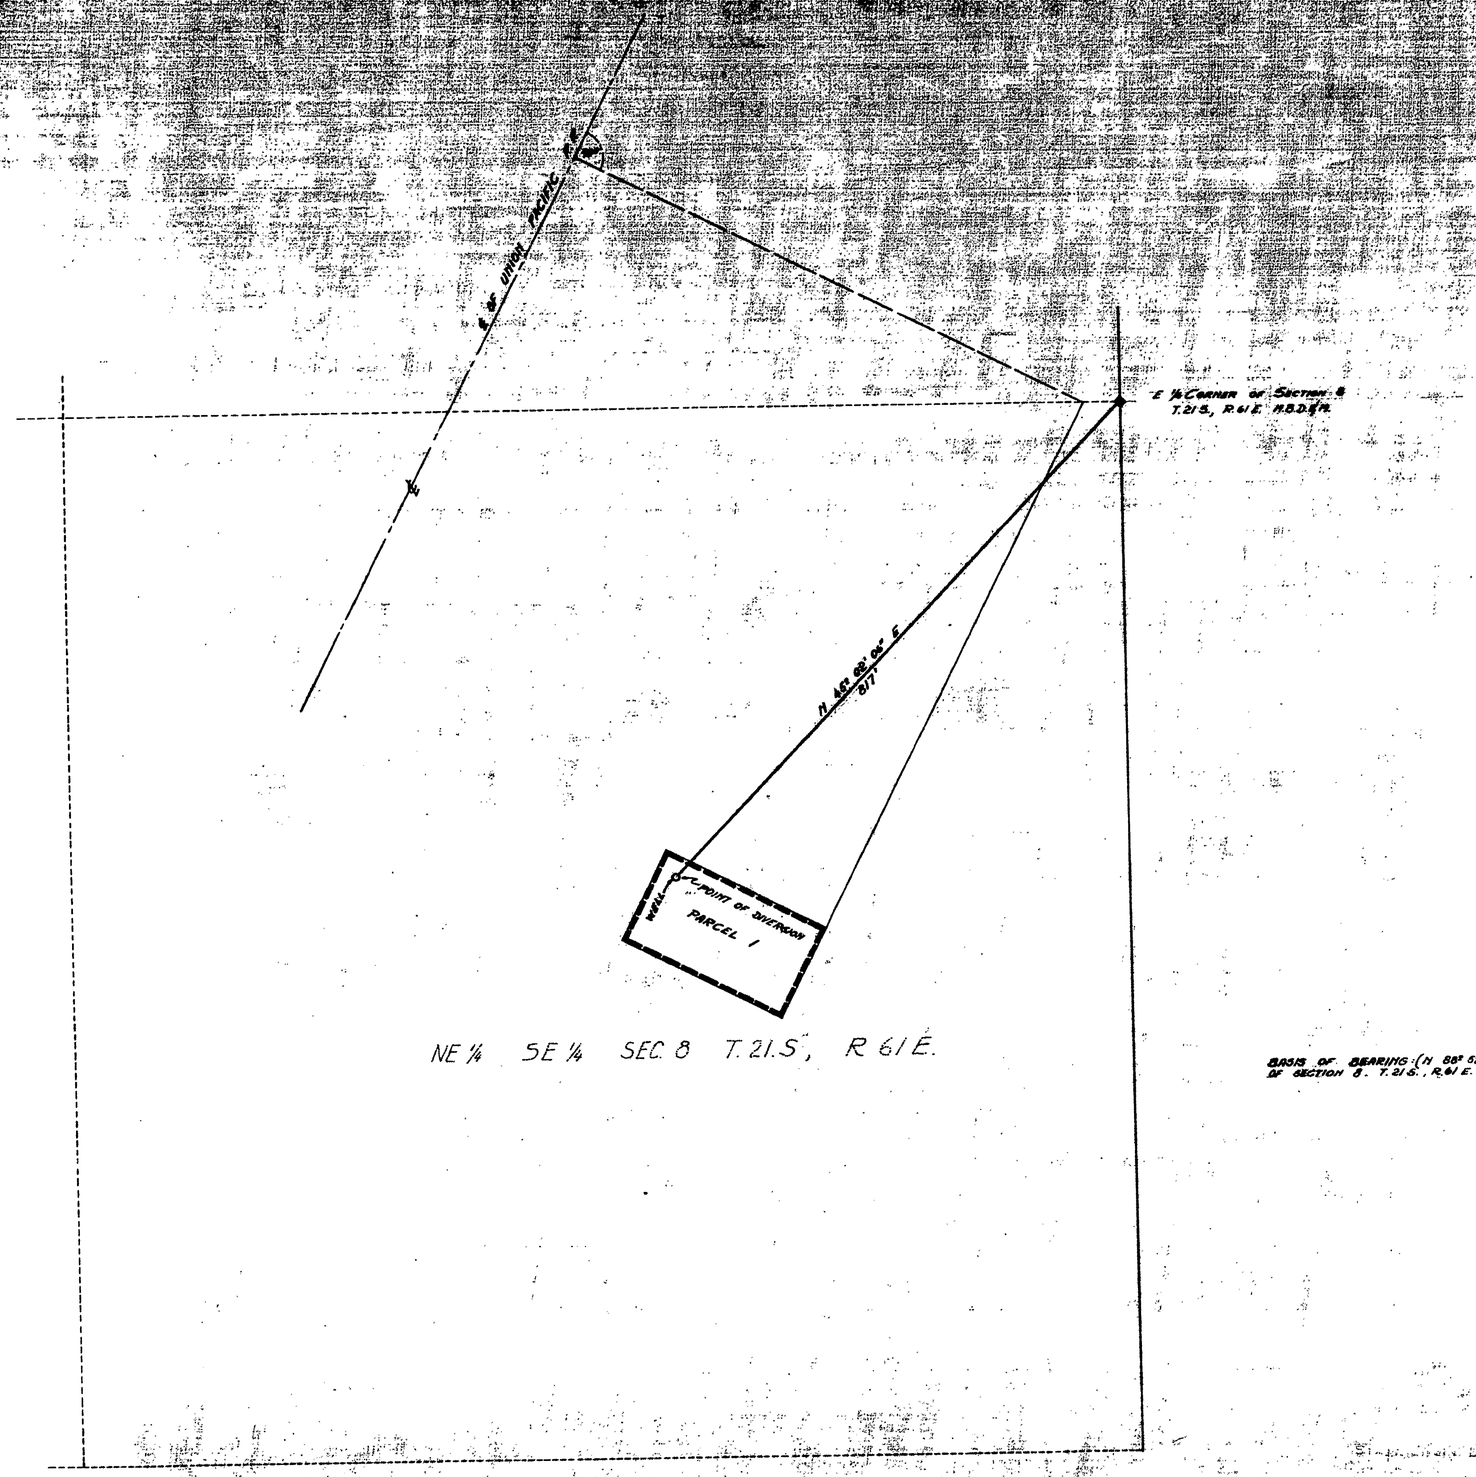

STATE OF NEVADA } S.S.
COUNTY OF CLARK }

I, RALPH KRAEMER, BEING FIRST DULY SWORN, HEREBY DEPOSE AND SAY THAT THIS MAP, CONSISTING OF ONE SHEET, HAS BEEN CORRECTLY DRAWN TO THE DESIGNATED SCALE FROM FIELD NOTES OF A SURVEY MADE BY ME AND COMPLETED ON THE 12th DAY OF DECEMBER, 1961; THAT IT TRULY AND CORRECTLY REPRESENTS THE PROPOSED LOCATION AND EXTENT OF THE WORKS USED TO DIVERT WATER FROM THE LAS VEGAS ARTESIAN BASIN IN CLARK COUNTY, NEVADA, BY R.J.F. COMPANY FOR COMMERCIAL USE; AND THAT THE PROPOSED POINT OF DIVERSION, THE APPROXIMATE LOCATION AND SIZE OF THE DIVERTING CHANNEL AND ALL OTHER WORKS WHICH WILL CROSS OR CONNECT WITH THE PROPOSED WORKS, ARE FULLY AND CORRECTLY DESIGNATED THEREON

Ralph Kraemer
STATE WATER RIGHT SURVEYOR No 264
R.P.E. NEV. 1349 L.S. NEV. 1096

SUBSCRIBED AND SWORN TO BEFORE ME THIS 13 DAY OF Dec. 1961

Colleen Nelson
NOTARY PUBLIC IN AND FOR CLARK COUNTY, NEVADA

MY COMMISSION EXPIRES Sept. 21, 1963.

LEGEND

◆ ¼ CORNER

BASIS OF BEARING: (N 88° 52' 54" W) NORTH LINE OF SECTION 8. T.21S., R.61E. M.B.D.&M.

SCALE 1" = 100'

100' 0 100' 200' 300'

FILED
DEC 14, 1961
STATE ENGINEER'S OFFICE

MAP TO ACCOMPANY
APPLICATION
TO APPROPRIATE WATER
FOR (RESTAURANT)
COMMERCIAL USE
BY
R.J.F. COMPANY
FROM
LAS VEGAS ARTESIAN BASIN
CLARK COUNTY, NEVADA

20200