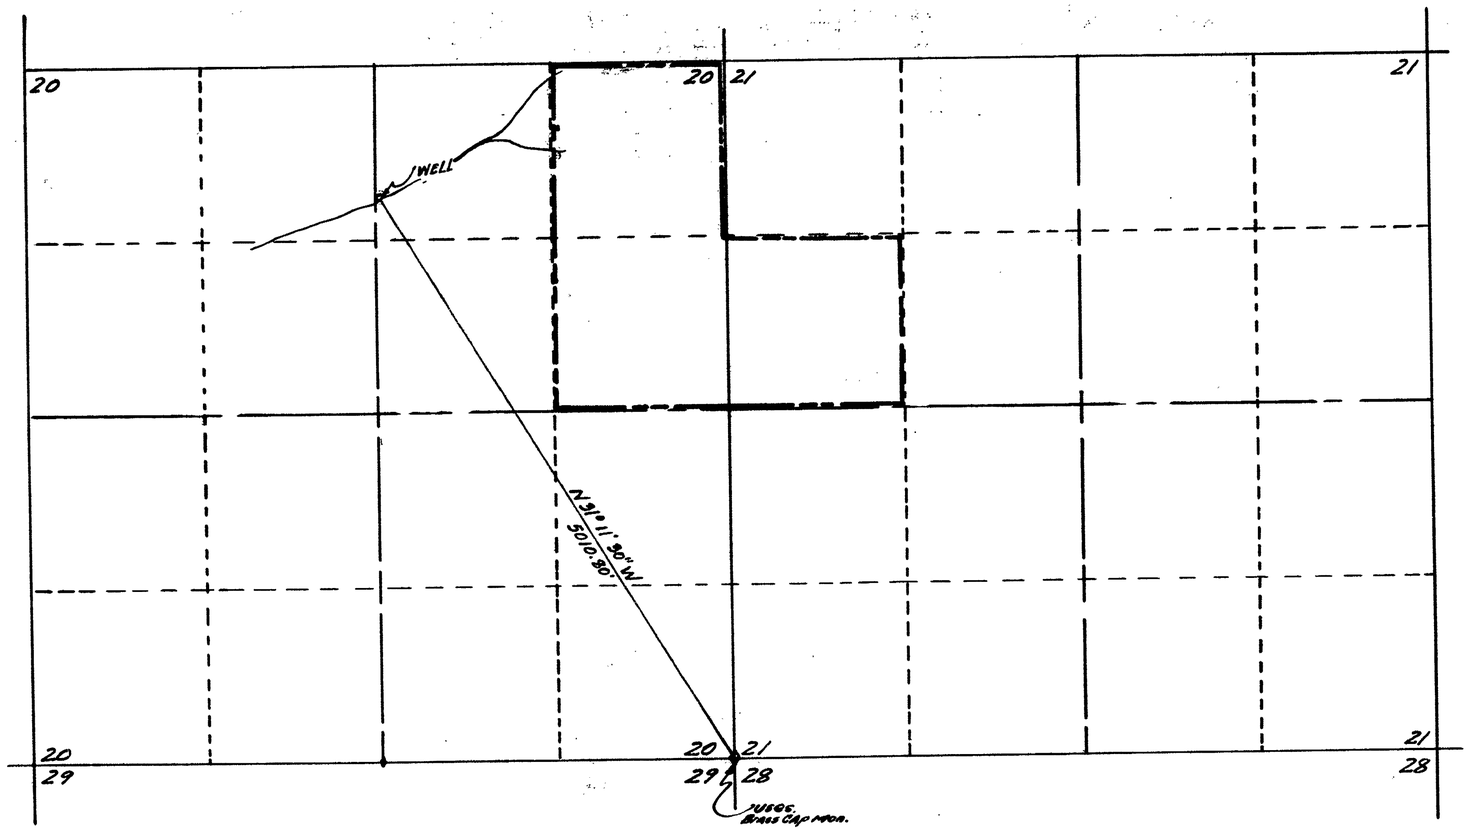

T. 38 N., R. 32 E., M.D.B.&M.

STATE OF NEVADA
COUNTY OF HUMBOLDT } SS

I, Richard M. Black, being first duly sworn depose and say that this map, consisting of one sheet, has been correctly drawn to the designated scale from field notes of a survey made by me between the 1st day of April and the 20th day of April, 1962; that it truly and correctly represents the proposed location and extent of the works used to divert water from underground in Humboldt County, by Bill DeLong and Dale DeLong, for irrigation purposes. That the proposed point of diversion, the approximate location and size of the diverting channel, all reservoirs or basins, the location and names of all other works which will cross or connect with the proposed works, and the boundary of all lands showing by 40 acre sub-divisions the areas proposed to be irrigated are fully and correctly designated thereon.

Richard M. Black
STATE WATER RIGHT SURVEYOR

Subscribed and sworn to before me this 11th day of June 1962

M. Kathryn Bartlett
Notary Public in and for LYNSBY COUNTY, NEVADA

My Commission Expires December 28, 1962

SCALE - 1" = 600'

FILED
June 11, 1962
STATE ENGINEER'S OFFICE

STATE ENGINEER

1962 JUN 11 AM 11 49

MAP

TO ACCOMPANY APPLICATION TO APPROPRIATE WATER FOR IRRIGATION BY- BILL DELONG AND DALE DELONG FROM UNDERGROUND

20209