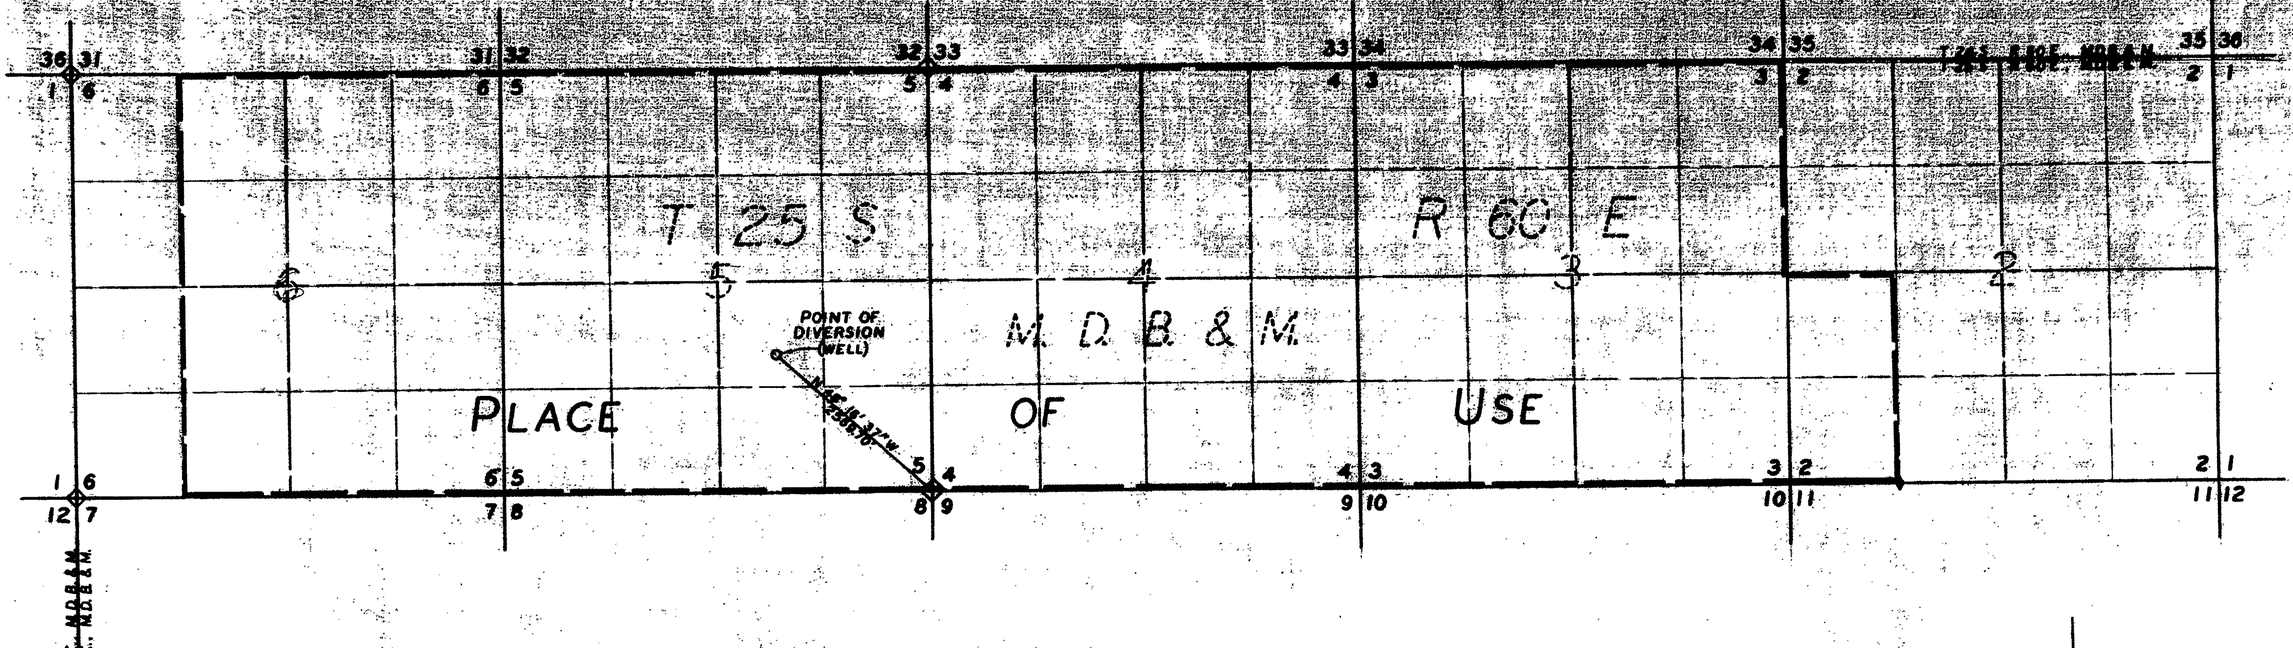

PLACE OF USE

PORTION OF W½ SW¼ SECTION 2 T 25 S R 60 E, M.D.B. & M.
" " - " 3 " " "
" " - " 4 " " "
" " - SECTION 5 " " "
PORTION OF E½ & E½ W½ SEC. 6 " " "

BASIS OF BEARINGS - SOLAR OBSERVATION, JULY 14, 1962

SCALE: 1"=1000'

State of Nevada } ss
County of Clark }

I, EUGENE C. SPROUT, being first duly sworn, depose and say that this MAP, consisting of one sheet, has been correctly drawn to the designated scale from field notes of a survey made by me or under my supervision and direction, on the 9th day of July, 1962; that it truly and correctly represents the proposed location and extent of the works used to divert water from an underground source in Clark County by EVELYN M. SCOTT for domestic and irrigation purposes. That the proposed point of diversion, the approximate size and location of the diverting channel, all reservoirs or basins, the location and names of all other works which will cross or connect with the proposed works, and the boundary of all lands, showing by 40 acre subdivisions the areas proposed to be irrigated, are fully and correctly designated thereon.

EUGENE C. SPROUT
State Water Engr.
Surveyor No 237

Subscribed and sworn to before me this 12th day of July 1962.

[illegible]
Notary Public in and for Clark County, Nevada

My commission expires
Jan. 8, 1965

FILED
July 30, 1962
State Engineer's Office

S.E.
State Engineer

MAP
TO ACCOMPANY APPLICATION TO APPROPRIATE WATER
FROM AN UNDERGROUND SOURCE
FOR DOMESTIC AND IRRIGATION PURPOSES
BY EVELYN M. SCOTT IN
CLARK COUNTY, NEVADA

SPROUT ENGINEERING, INC.
1715 S. [illegible]
SPARKS, NEVADA

SCALE: 1"=1000'
DATE: JULY 16, 1962
JOB NO. 62-6-M

2023