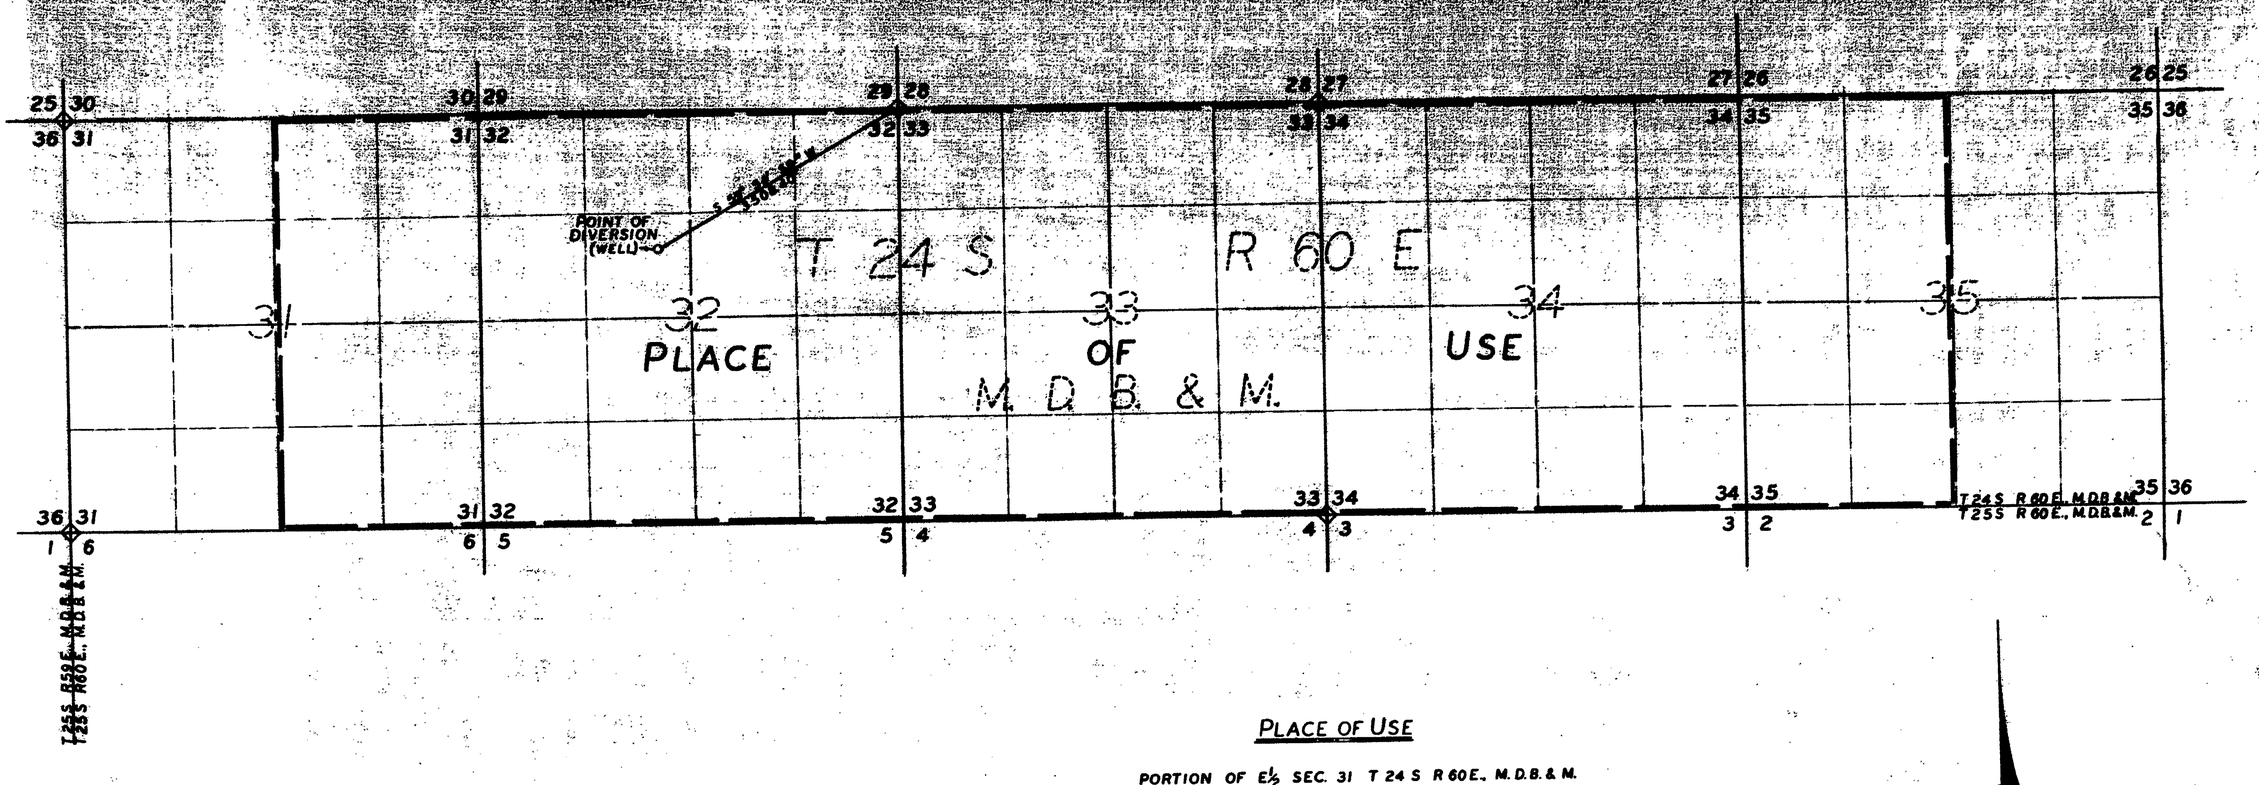

PLACE OF USE

PORTION OF E½ SEC. 31 T 24 S R 60 E., M.D.B.& M.
" " - " 32 " " "
" " - " 33 " " "
" " - " 34 " " "
" " W½ " 35 " " "

BASIS OF BEARINGS - SOLAR OBSERVATION - JULY 9, 1962

SCALE: 1" = 1000'

State of Nevada }ss
County of Clark }

I, EUGENE C. SPROUT, being first duly sworn, depose and say that this map, consisting of one sheet, has been correctly drawn to the designated scale from field notes of a survey made by me, or under my supervision and direction, on the 9th day of July, 1962; that it truly and correctly represents the proposed location and extent of the works used to divert water from an underground source in Clark County by HAROLD A. RUEGER for domestic and irrigation purposes. That the proposed point of diversion, the approximate location and size of the diverting channel, all reservoirs or basins, the location and names of all other works which will cross or connect with the proposed works, and the boundary of all lands, showing by 40-acre subdivisions the areas proposed to be irrigated, are fully and correctly designated thereon.

EUGENE C. SPROUT
STATE WATER RIGHT
SURVEYOR NO. 257

Subscribed and sworn to before me this 16th day of July 1962

NOTARY PUBLIC IN AND
FOR SAID COUNTY AND STATE

My commission expires
July 8, 1966

FILED
July 25, 1962
STATE ENGINEER'S OFFICE

MAP
TO ACCOMPANY APPLICATION TO
APPROPRIATE WATER
FROM AN UNDERGROUND SOURCE
FOR DOMESTIC AND IRRIGATION PURPOSES
BY HAROLD A. RUEGER IN
CLARK COUNTY, NEVADA

SPROUT, ENGINEERS, INC.
1715 "B" STREET
LAS VEGAS, NEVADA

JULY 16, 1962

20239