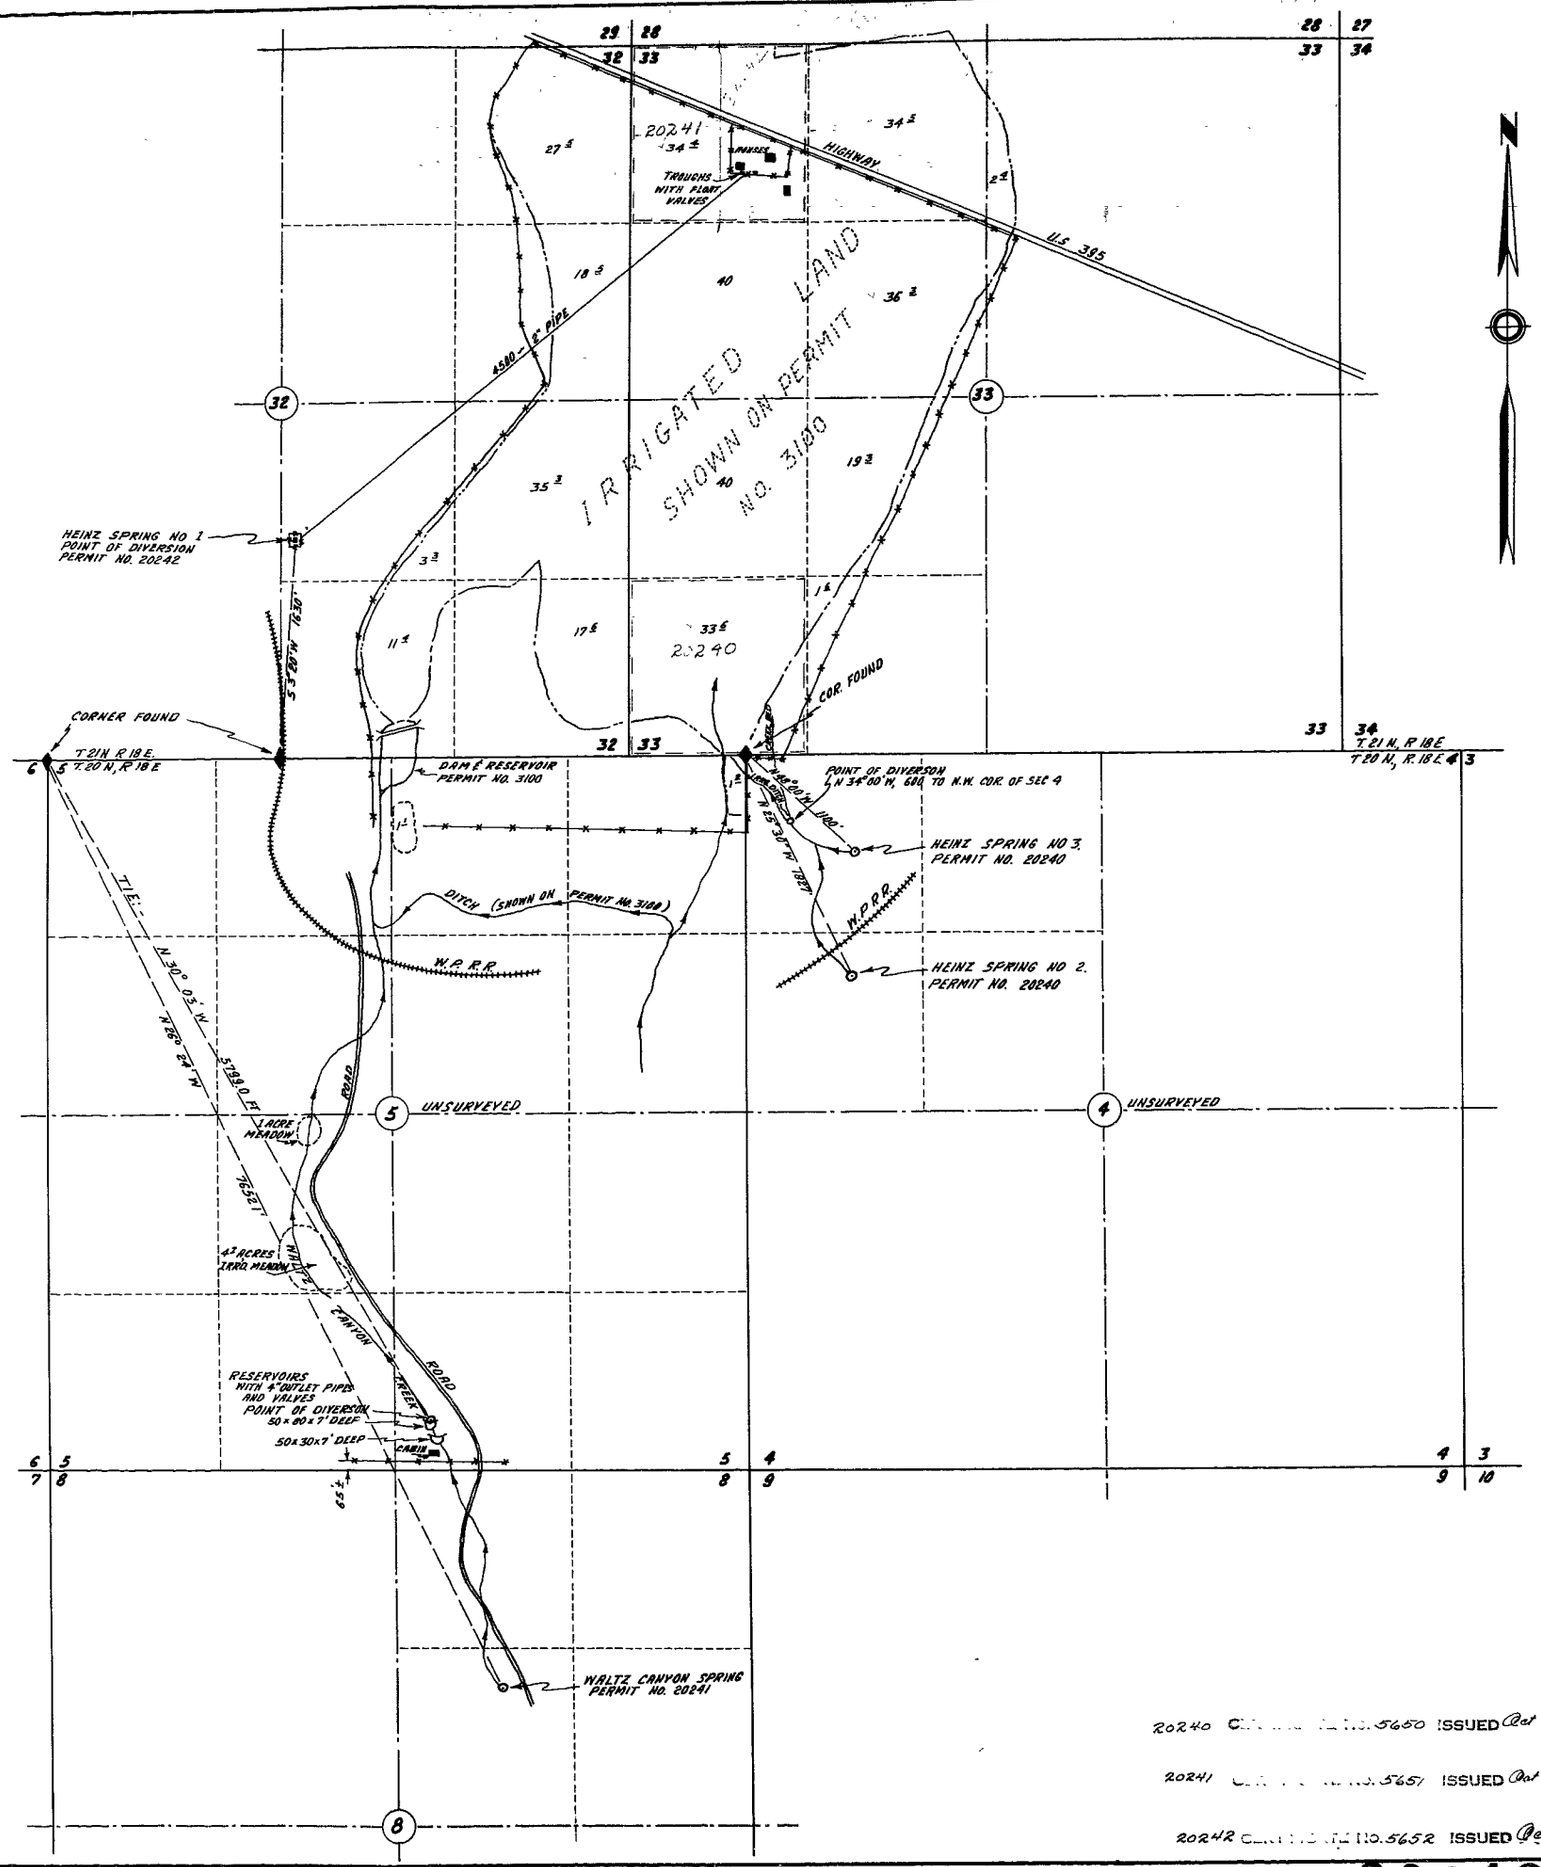

CULTURAL MAP TABULATION

SECTION	SUB-DIVISION	TOWN SHIP	RANGE	CULTIVATED ACREAGE	DESCRIPTION OF CULTURE	DATE OF FIRST CULTURE
32	N.E.1/4 N.E.1/4	T 21 N	R 18 E	27.5	GRAIN	
32	S.E.1/4 N.E.1/4	"	"	18.5	"	
32	N.E.1/4 S.E.1/4	"	"	35.3	"	
32	N.W.1/4 S.E.1/4	"	"	3.3	"	
32	S.W.1/4 S.E.1/4	"	"	11.4	MEADOW	
32	S.E.1/4 S.E.1/4	"	"	17.6	"	
33	N.W.1/4 N.W.1/4	"	"	34.4	GRAIN	
33	N.E.1/4 N.W.1/4	"	"	34.5	MEADOW	
33	S.W.1/4 N.W.1/4	"	"	40.0	"	
33	S.E.1/4 N.W.1/4	"	"	36.3	"	
33	N.W.1/4 S.W.1/4	"	"	40.0	"	
33	N.E.1/4 S.W.1/4	"	"	19.3	"	
33	S.W.1/4 S.W.1/4	"	"	33.6	"	
33	S.E.1/4 S.W.1/4	"	"	16	"	
5	N.W.1/4 N.E.1/4	T. 20. N.	"	11	"	
5	N.E.1/4 N.E.1/4	"	"	1.2	"	
5	N.E.1/4 S.W.1/4	"	"	5.7	"	

STATE of NEVADA
COUNTY of WASHOE s.s.

I, E P Osgood Jr., being first duly sworn, depose and say that this map, consisting of 1 sheet has been correctly drawn to the designated scale from field notes of a survey made by me (or under my supervision and direction), on the 12th day of June, 1962; that it truly and correctly represents the proposed location and extent of the works used to divert water from Heinz Springs No's 1, 2 and 3 and Waltz Canyon Creek, in Washoe County, by J. L. Sweeney, Louise S. Heinz and Edna E. Sweeney for irrigation purposes under Application No's. 20240, 20241 and 20242.

That the point of diversion, the location, and size of the diverting channel, location and description of all measuring devices; the location and extent of lands owned or controlled by the applicant upon which water applied for under Application No's 20240, 20241 and 20242 are used, together with the area and kind of culture in each 40 acre subdivision, and the location and names of all other works or streams which are crossed by or connected with said works are fully and correctly designated thereon.

Edwin P Osgood Jr.
State Water Right Surveyor No. 294

Subscribed and sworn to before me this 11th day of July, 1962.

Mrs Velda Sherwood
Notary Public in and for Clark County, Nev.

SCALE
1" INCH = 600 FEET
100.0' 1000' 2000' 3000'

PERMIT NO. 20240, 20241, 20242.

MAP TO ACCOMPANY APPLICATION
APPROPRIATE WATER & PROOF BENEFICIAL USE
FOR IRRIGATION DOMESTIC AND STOCKWATERING.
BY

J. L. SWEENEY, LOUISE S. HEINZ AND EDNA E. SWEENEY

FROM HEINZ AND WALTZ CANYON SPRINGS

WASHOE COUNTY, NEVADA
JUNE 1962
E. P. OSGOOD JR. ST. WAT. RT. SUR.

FILED
July 11, 1962
STATE ENGINEER'S OFFICE

20240 C[illegible] No. 5650 ISSUED Oct 24, 1963

20241 C[illegible] No. 5651 ISSUED Oct 24, 1963

20242 C[illegible] No. 5652 ISSUED Oct. 24, 1963

20242 20241 20240 File under