STATE OF NEVADA, s.s.
County of White Pine

I, [illegible], being duly sworn, deposes and say that this map, consisting of one sheet, has been carefully drawn to the dimensions and scale of a survey made under my direction and is an accurate representation of said survey, to the best of my knowledge and belief, and that said map and survey represents the proposed location and layout of the works used to divert water from UNDERGROUND SOURCES in Lincoln County, by

SHAFFER TOOL WORKS, Inc. for stock-watering purposes. That the proposed point of diversion, the approximate location and size of the diversion channel or other conduit, the place and manner of use, and the location and course of all other works or streams which are crossed by, or connected with the said works are fully and correctly designated thereon.

[illegible]
State Water Right Surveyor

Subscribed and sworn before me this day of February 8, 1962

Margaret K. Millard
Notary Public in and for White Pine County, Nevada
My commission expires February 25, 1965

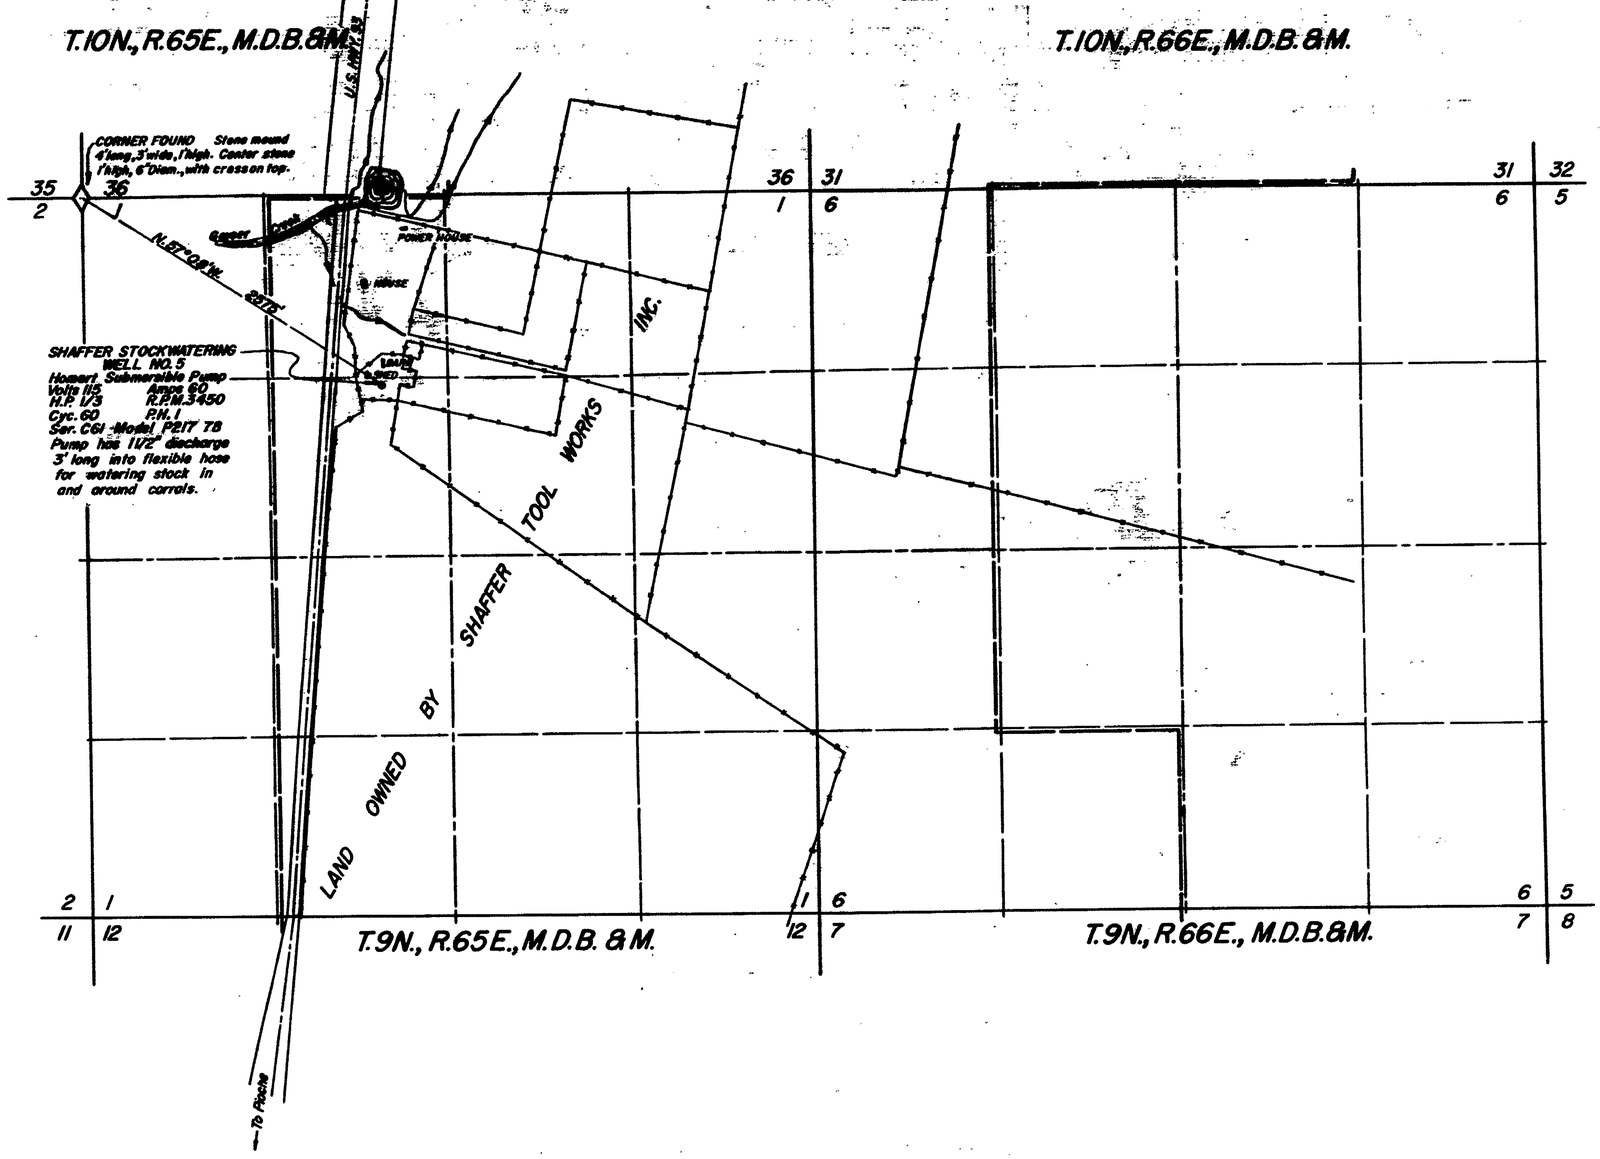

0 600 1200 1800 2400
Scale — 1" = 600'

CERTIFICATE No. 5597 ISSUED Aug. 20, 1963
APPROPRIATE No.

FILED
Mar. 28, 1962
STATE ENGINEER'S OFFICE

MAP TO ACCOMPANY APPLICATION TO APPROPRIATE WATER

FOR STOCKWATERING

BY SHAFFER TOOL WORKS, Inc.

FROM UNDERGROUND

SURVEYED BY F. W. MILLARD & SON ELY, NEVADA
2/8/62

Tracing - [illegible]
Transit Work [illegible] Windous

20249 20249