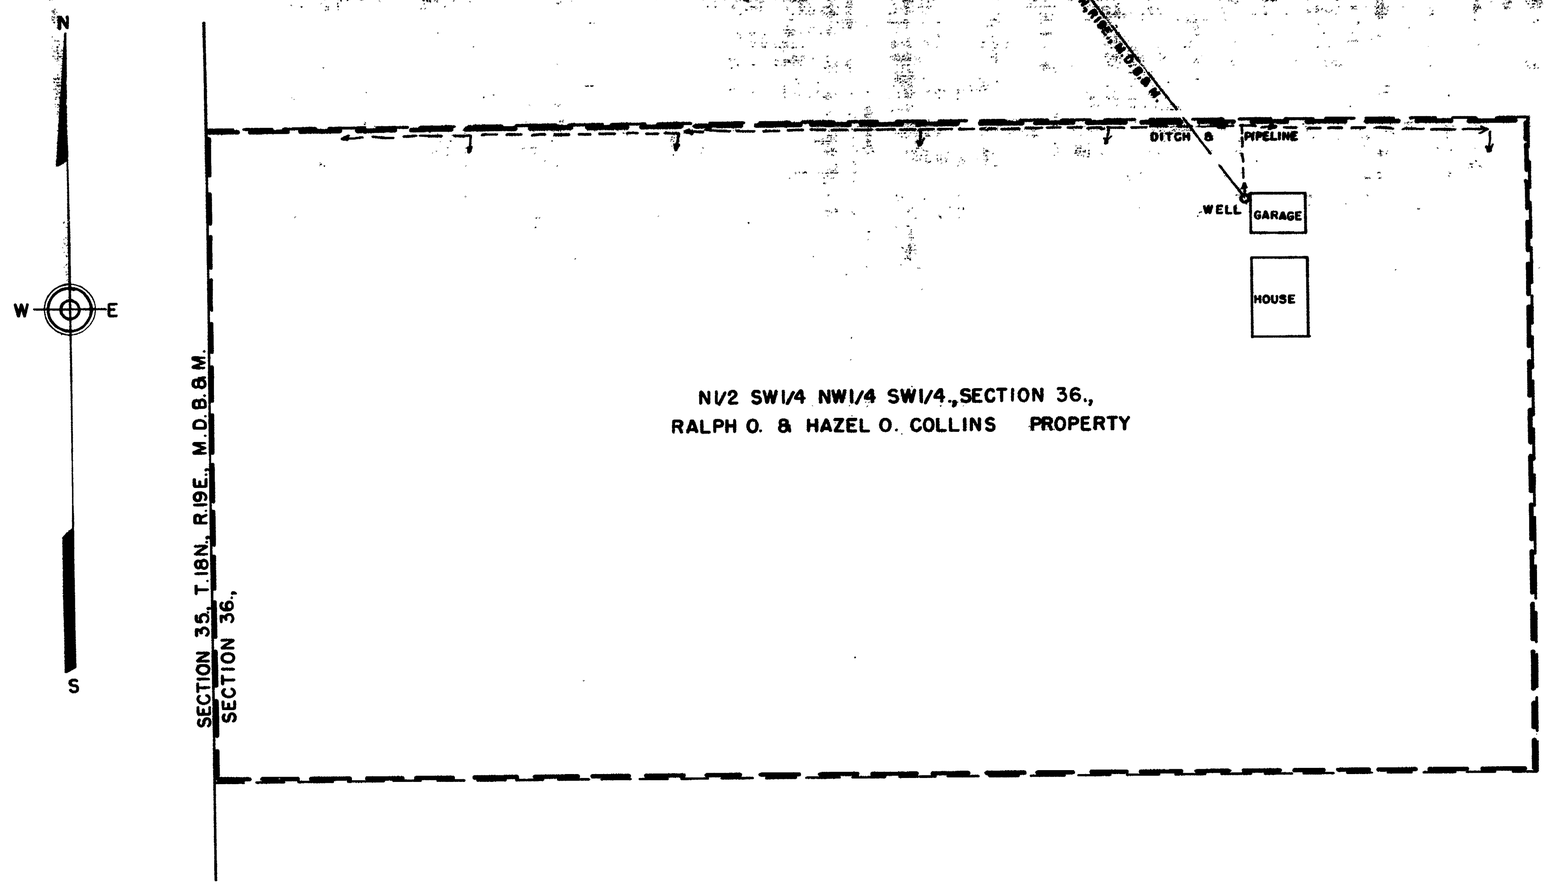

STATE OF NEVADA, }
COUNTY OF ORMSBY } SS

I, Walter G. Reid, being first duly sworn, depose and say that this map, consisting of one sheet has been correctly drawn to the designated scale from field notes of a survey made by me on January 18, 1962; that it truly correctly represents the proposed location and extent of the works used to divert water from an underground source; in Washoe County, by Ralph O. and Hazel O. Collins for irrigation and domestic purposes. That the proposed point of diversion, the approximate location and size of the diverting channel, all reservoirs or basins, the location and names of all other works which cross or connect with the proposed works, and the boundary of all lands, showing by 40-acre subdivisions the areas proposed to be irrigated, are fully and correctly designated thereon.

Walter G. Reid
State Water Right Surveyor

Subscribed and sworn to before me this 25th day of January, 1962.

Mrs. Hilda Sherwood
Notary Public in and for Ormsby County, Nevada
My Commission Expires July [illegible]

SCALE— 1" = 40'

0 10 20 40 80 120 160 200

5900 May 19, 1965

FILED
Jan. 25, 1962
STATE ENGINEER'S OFFICE

CERTIFICATE No. ISSUED

MAP
TO ACCOMPANY APPLICATION
TO APPROPRIATE WATER FOR
IRRIGATION AND DOMESTIC BY
RALPH O. AND HAZEL O. COLLINS
FROM UNDERGROUND SOURCE.

20268