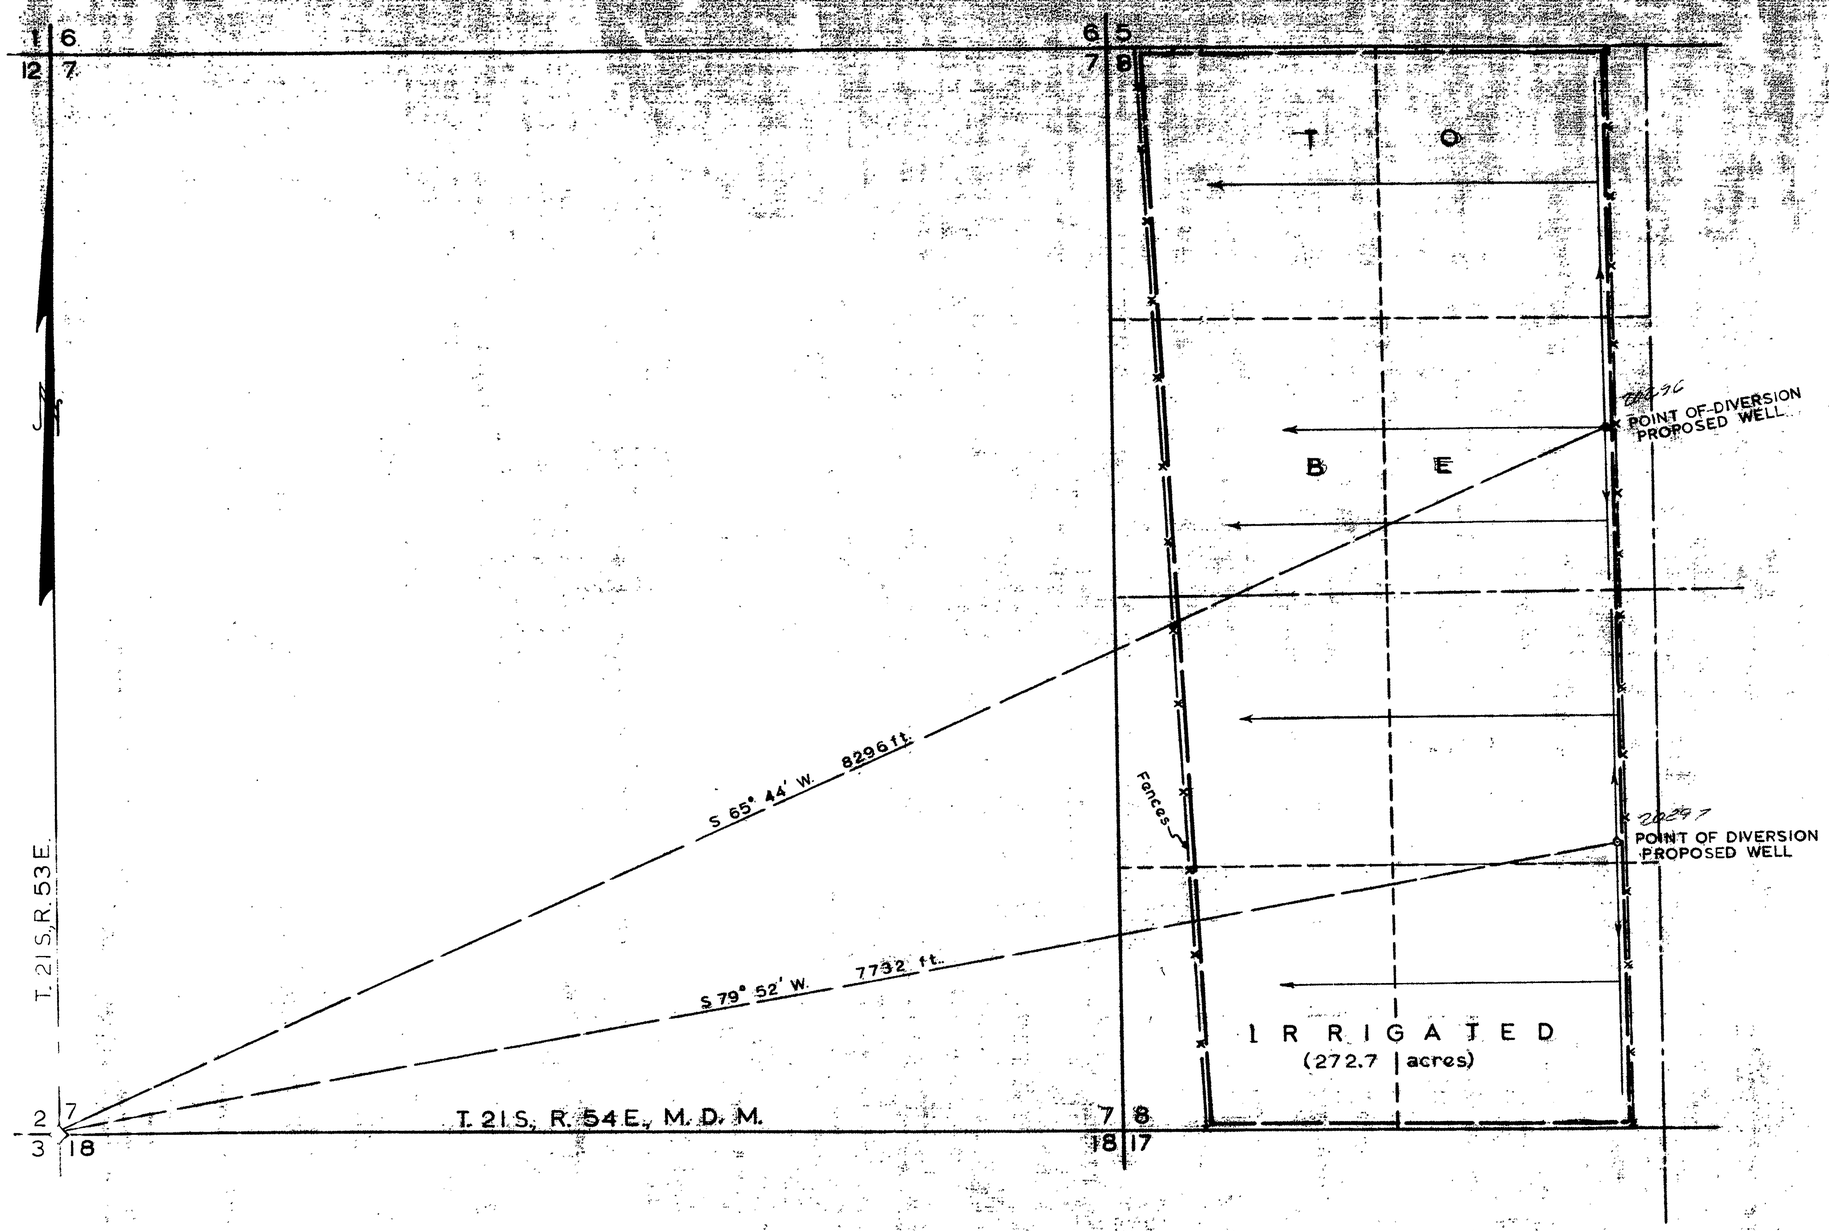

STATE OF NEVADA
COUNTY OF NYE } SS

I, Harry H. Hughes, being first duly sworn, depose and say that this map, consisting of one sheet, has been correctly drawn to the designated scale from field notes of a survey made by me (or under my supervision and direction) between the 16th day of February and the 18th day of February, 1962, that it truly and correctly represents the proposed location and extent of the works used to divert water from an underground source in Nye County, by Zeron E. Bell, for irrigation and domestic purposes. That the proposed point of diversion, the approximate location and size of the diverting channel, all reservoirs or basins, the location and names of all other works which will cross or connect with the proposed works; and the boundary of all lands, showing by 40-acre subdivisions the areas proposed to be irrigated, are fully and correctly designated thereon.

Harry H. Hughes
State Water Right Surveyor

Subscribed and sworn to before me
this 28 day of Feb. 1962
M. Allene Jacobson
Notary Public in and for Nye County, Nevada
My Commission Expires June 24, 1962

SCALE 1 in. = 400 ft.

0 400 800 1200 1600

OFFICE
STATE ENGINEER
FEB 1962 15 AM 10 33

FILED
Mar 13 1962
STATE ENGINEER'S OFFICE

MAP TO ACCOMPANY
APPLICATION TO APPROPRIATE WATER
FOR
IRRIGATION AND DOMESTIC
BY
ZERON E. BELL
FROM
UNDERGROUND SOURCE

20297 20296