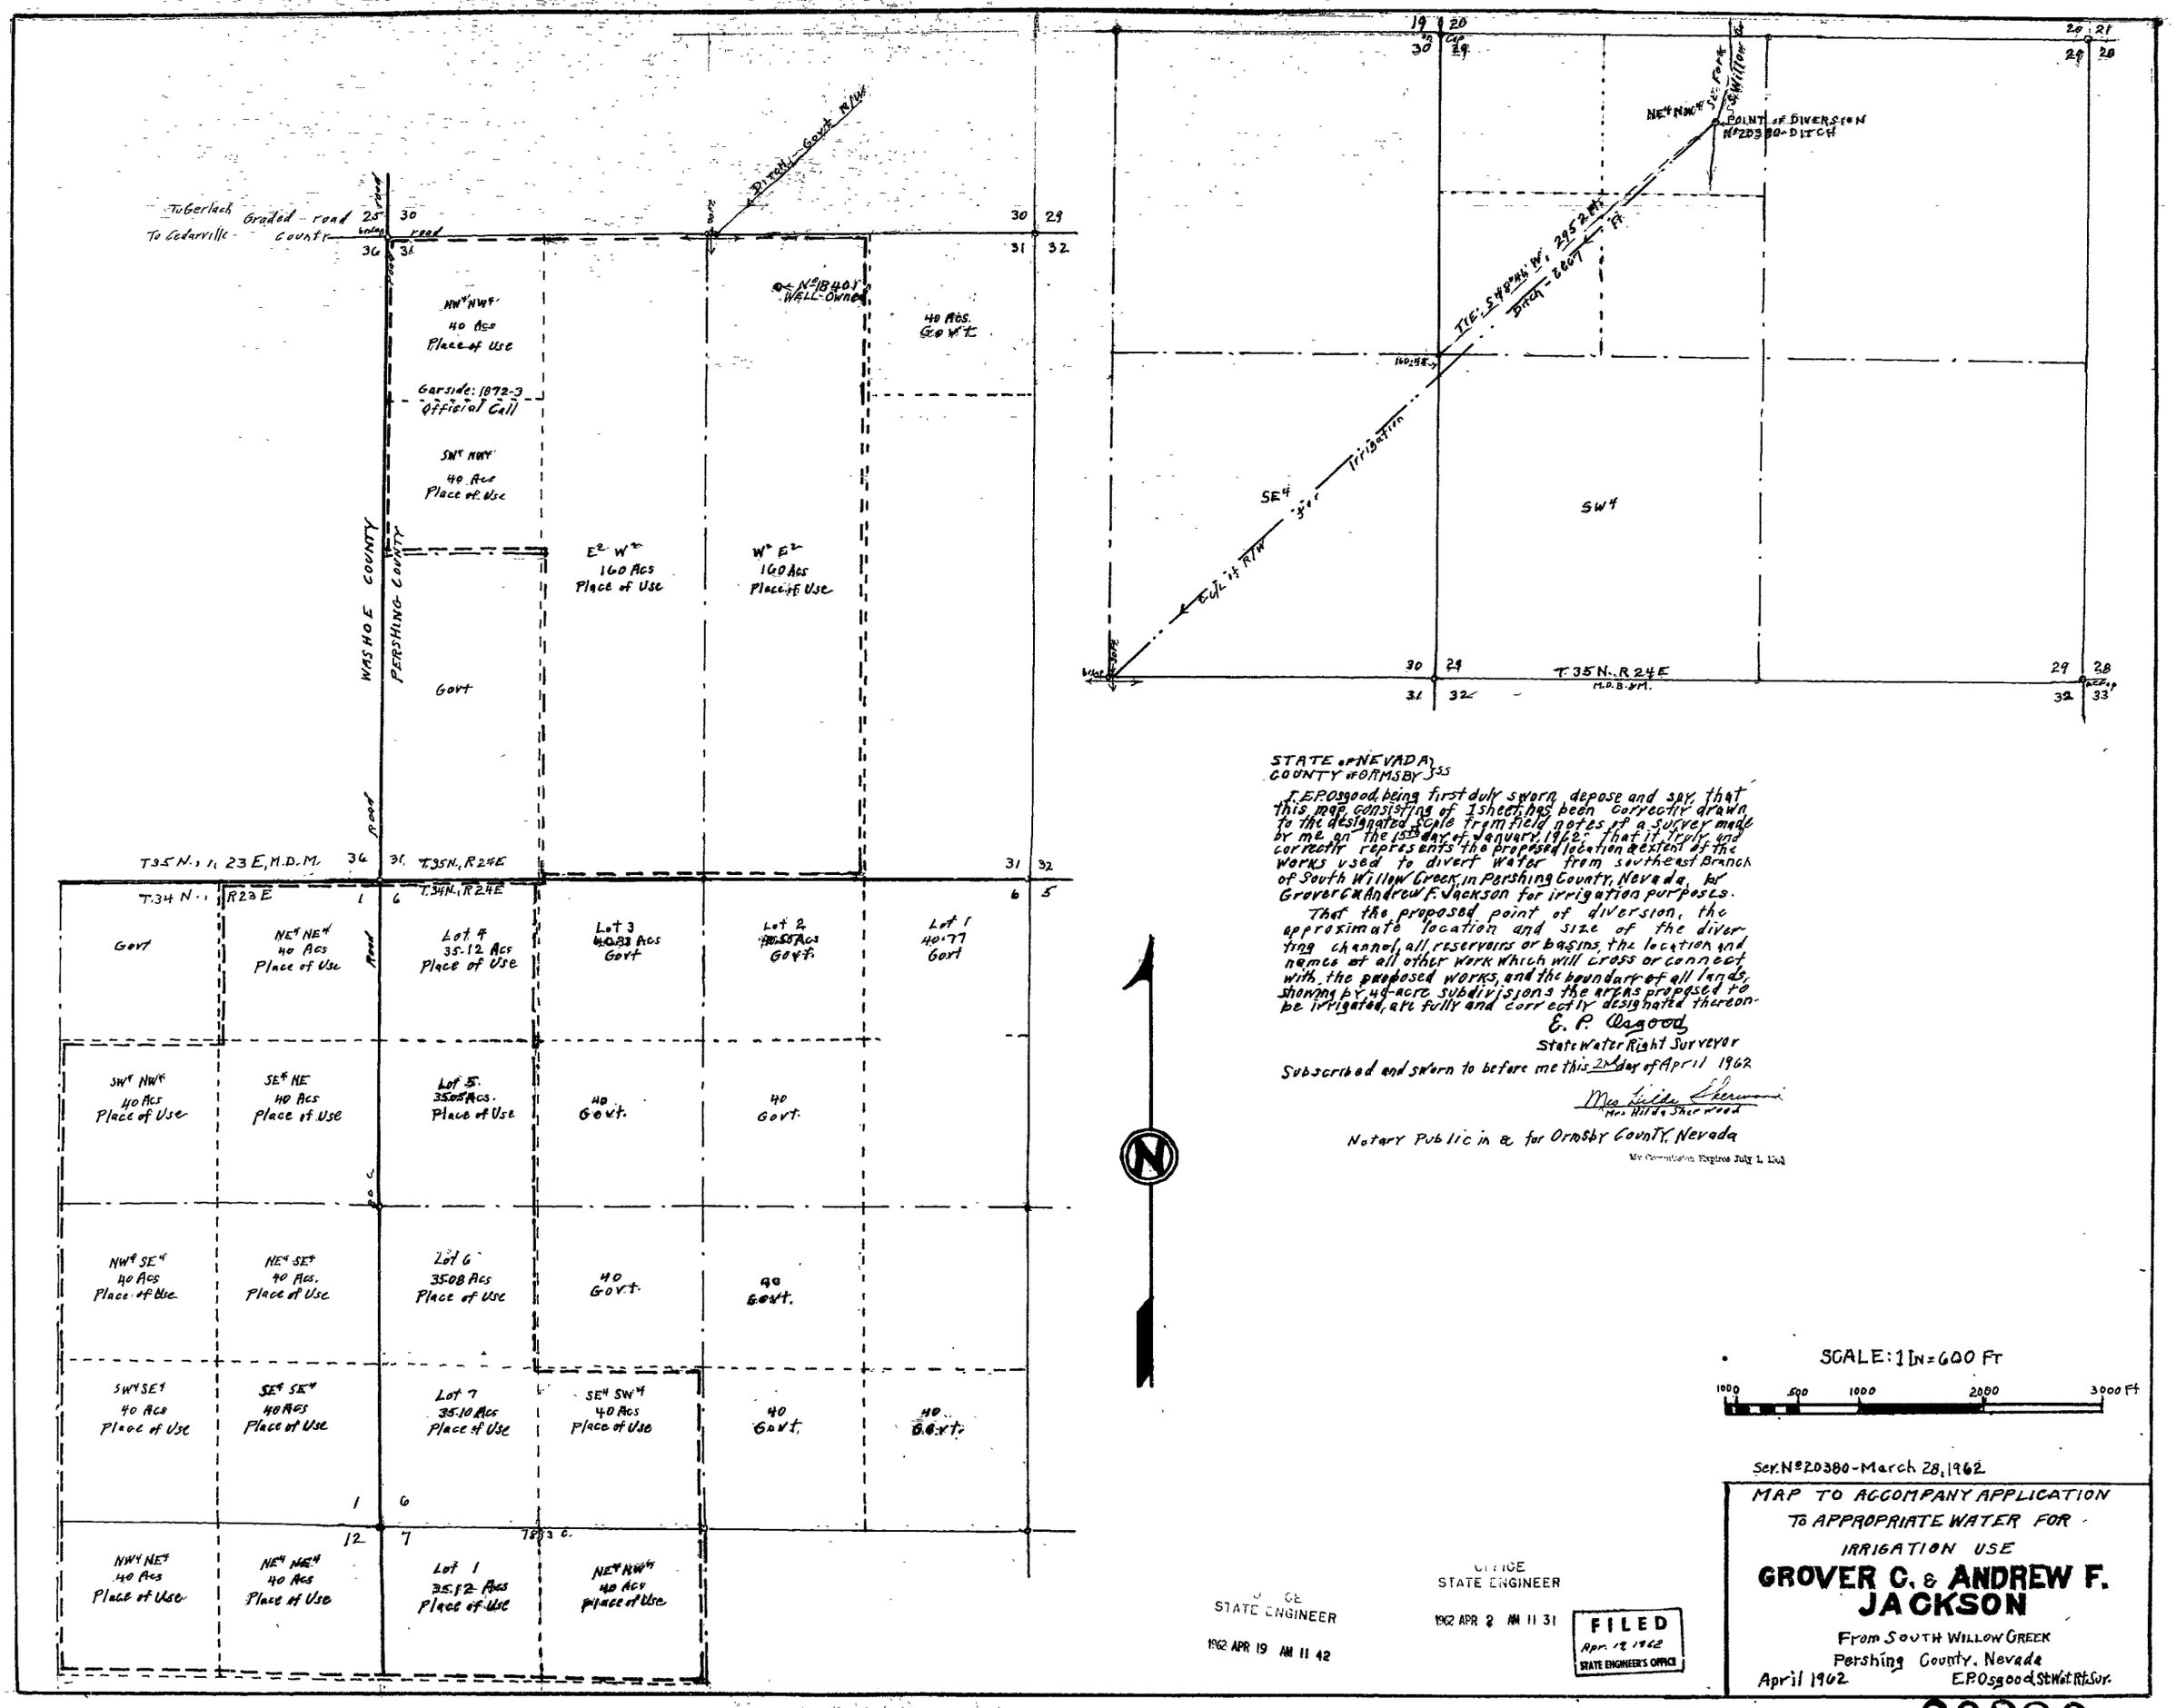

STATE of NEVADA }
COUNTY of ORMSBY } SS

E.P. Osgood being first duly sworn, depose and say that this map, consisting of 1 sheet, has been correctly drawn to the designated scale from field notes of a survey made by me on the 15th day of January, 1962. That it truly and correctly represents the proposed location & extent of the works used to divert water from southeast Branch of South Willow Creek, in Pershing County, Nevada, for Grover C. & Andrew F. Jackson for irrigation purposes.

That the proposed point of diversion, the approximate location and size of the diverting channel, all reservoirs or basins, the location and names of all other work which will cross or connect with the proposed works, and the boundary of all lands showing by 40-acre subdivisions the areas proposed to be irrigated, are fully and correctly designated thereon.

E. P. Osgood
State Water Right Surveyor

Subscribed and sworn to before me this 2nd day of April 1962

Mrs Hilda Sherwood
Mrs Hilda Sherwood

Notary Public in & for Ormsby County, Nevada

My Commission Expires July 1, 1963

SCALE: 1 IN = 600 FT

1000 500 1000 2000 3000 Ft

Ser. Nº 20380 - March 28, 1962

MAP TO ACCOMPANY APPLICATION
TO APPROPRIATE WATER FOR
IRRIGATION USE

GROVER C. & ANDREW F. JACKSON

From SOUTH WILLOW CREEK
Pershing County, Nevada
April 1962
E.P. Osgood St. Wat. Rt. Sur.

OFFICE
STATE ENGINEER
1962 APR 19 AM 11 42

OFFICE
STATE ENGINEER
1962 APR 2 AM 11 31

FILED
Apr. 12 1962
STATE ENGINEER'S OFFICE

20380