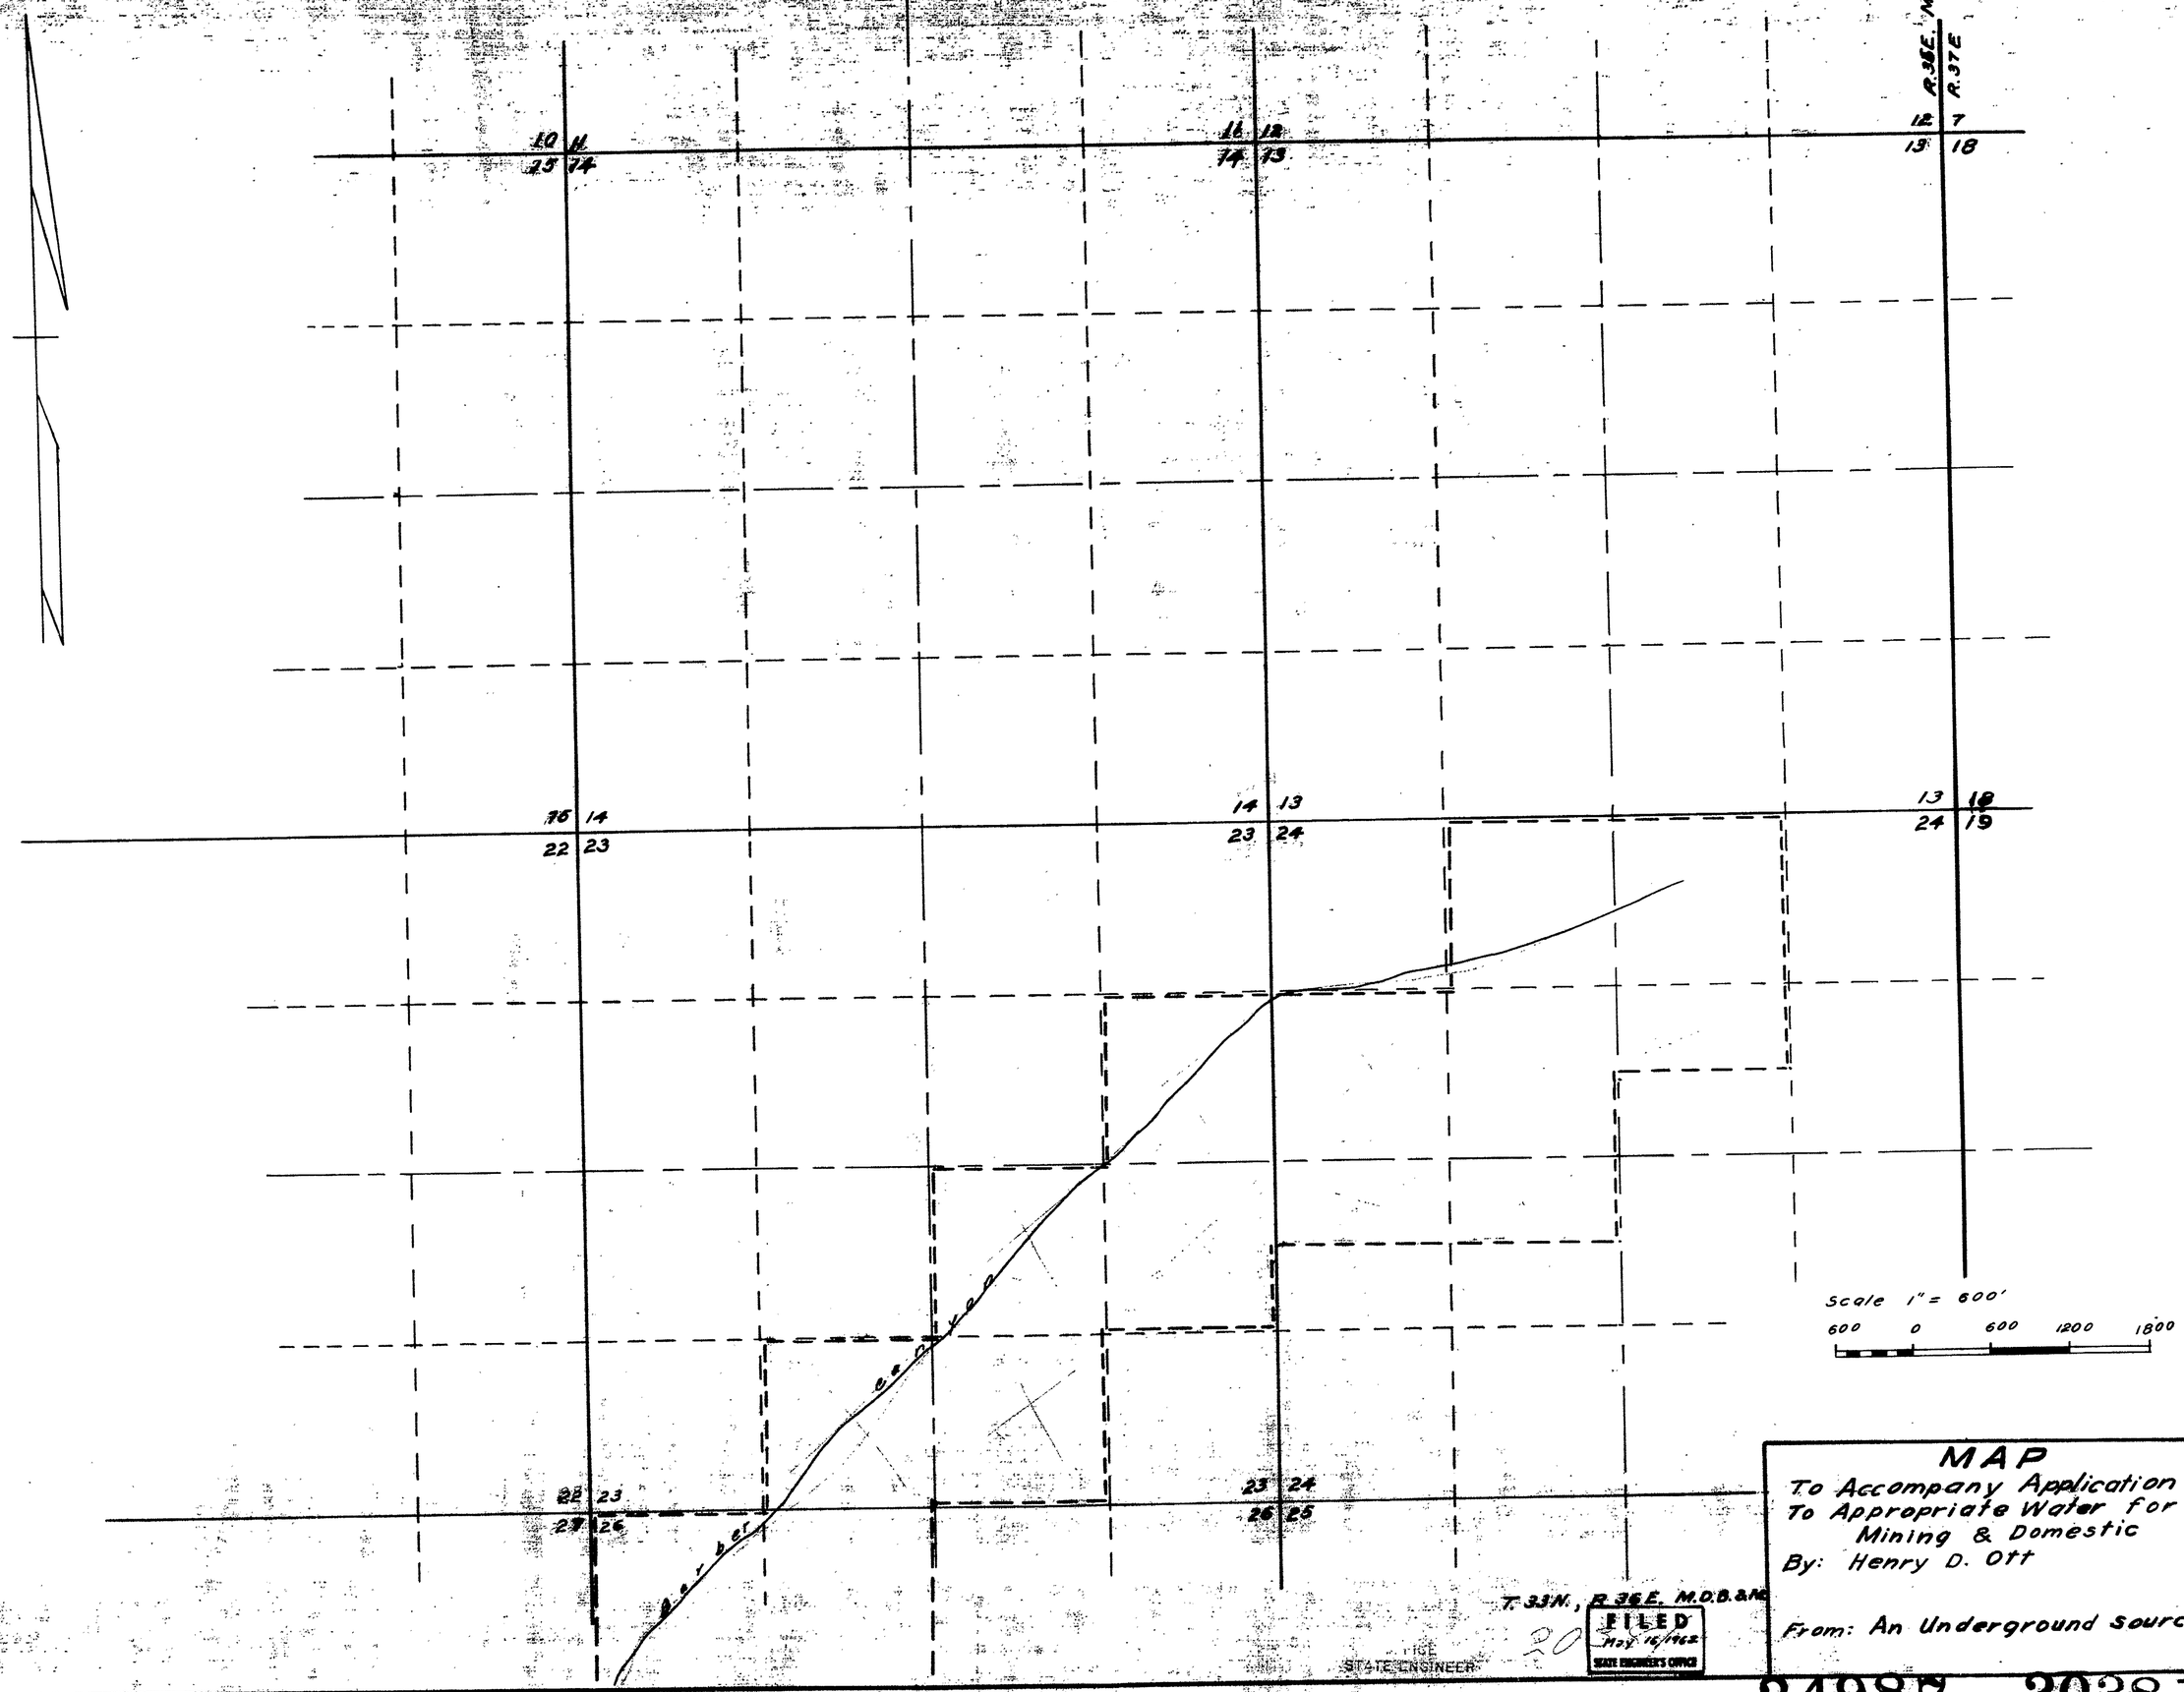

MAP
To Accompany Application
To Appropriate Water for
Mining & Domestic
By: Henry D. Ott

From: An Underground Source

FILED
May 16, 1962
STATE ENGINEER'S OFFICE

STATE ENGINEER

1962 MAY 16 AM 10 26

24987 20381 File Under

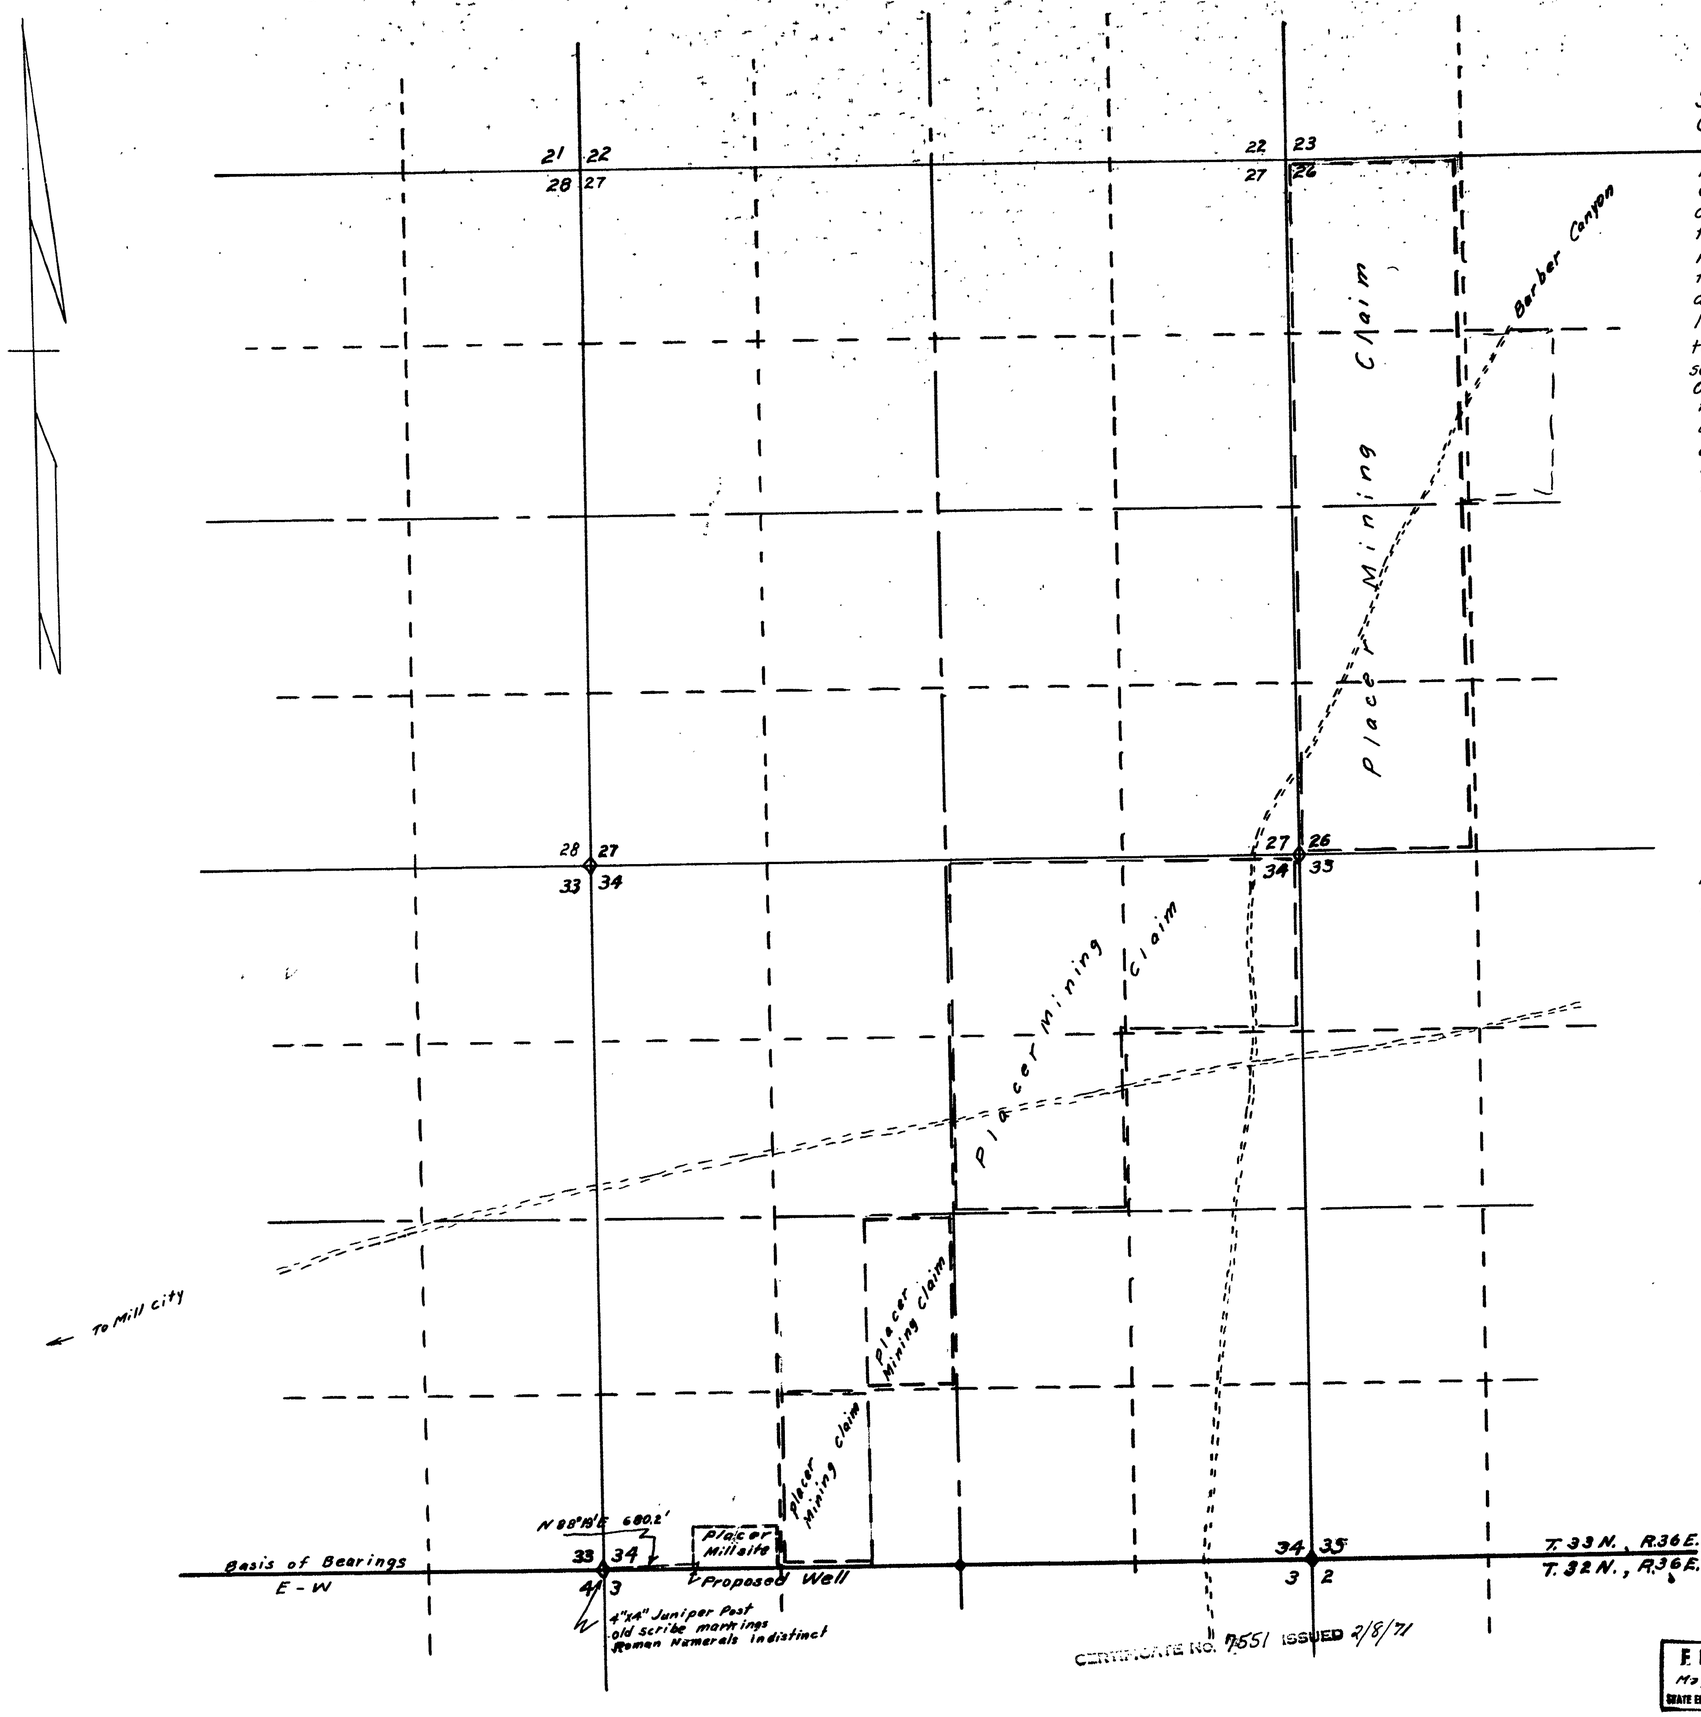

State of Nevada
County of Pershing } S.S.

I, J.R. Caldwell, being first duly sworn depose and say that this map has been correctly drawn to the designated scale from field notes of a survey made by me between the 28th day of February and the 25th day of March, 1962, that it truly and correctly represents the proposed location and extent of the works used to divert water from an underground source, in Pershing County by Henry D. Ott for Mining and domestic purposes; that the proposed point of diversion, the approximate location and size of the diverting conduit, all reseroirs or basins, the location and names of all other works which will cross or connect with the proposed works, are fully and correctly designated hereon.

J.R. Caldwell
State Water Right Surveyor

Subscribed and sworn to before me this day of March, 1962

Betty L. Acers
Notary Public in and for Humboldt County, Nevada.
My Commission expires My commission expires November 13, 1967

Scale 1" = 600'
600 0 600 1200 1800

1 of 2 maps

MAP
To Accompany Application
To Appropriate Water for
Mining & Domestic
By: Henry D. Ott

From: An Underground Source

FILED
May 16, 1962
STATE ENGINEER'S OFFICE

20381

24987 20381 File 4 Under