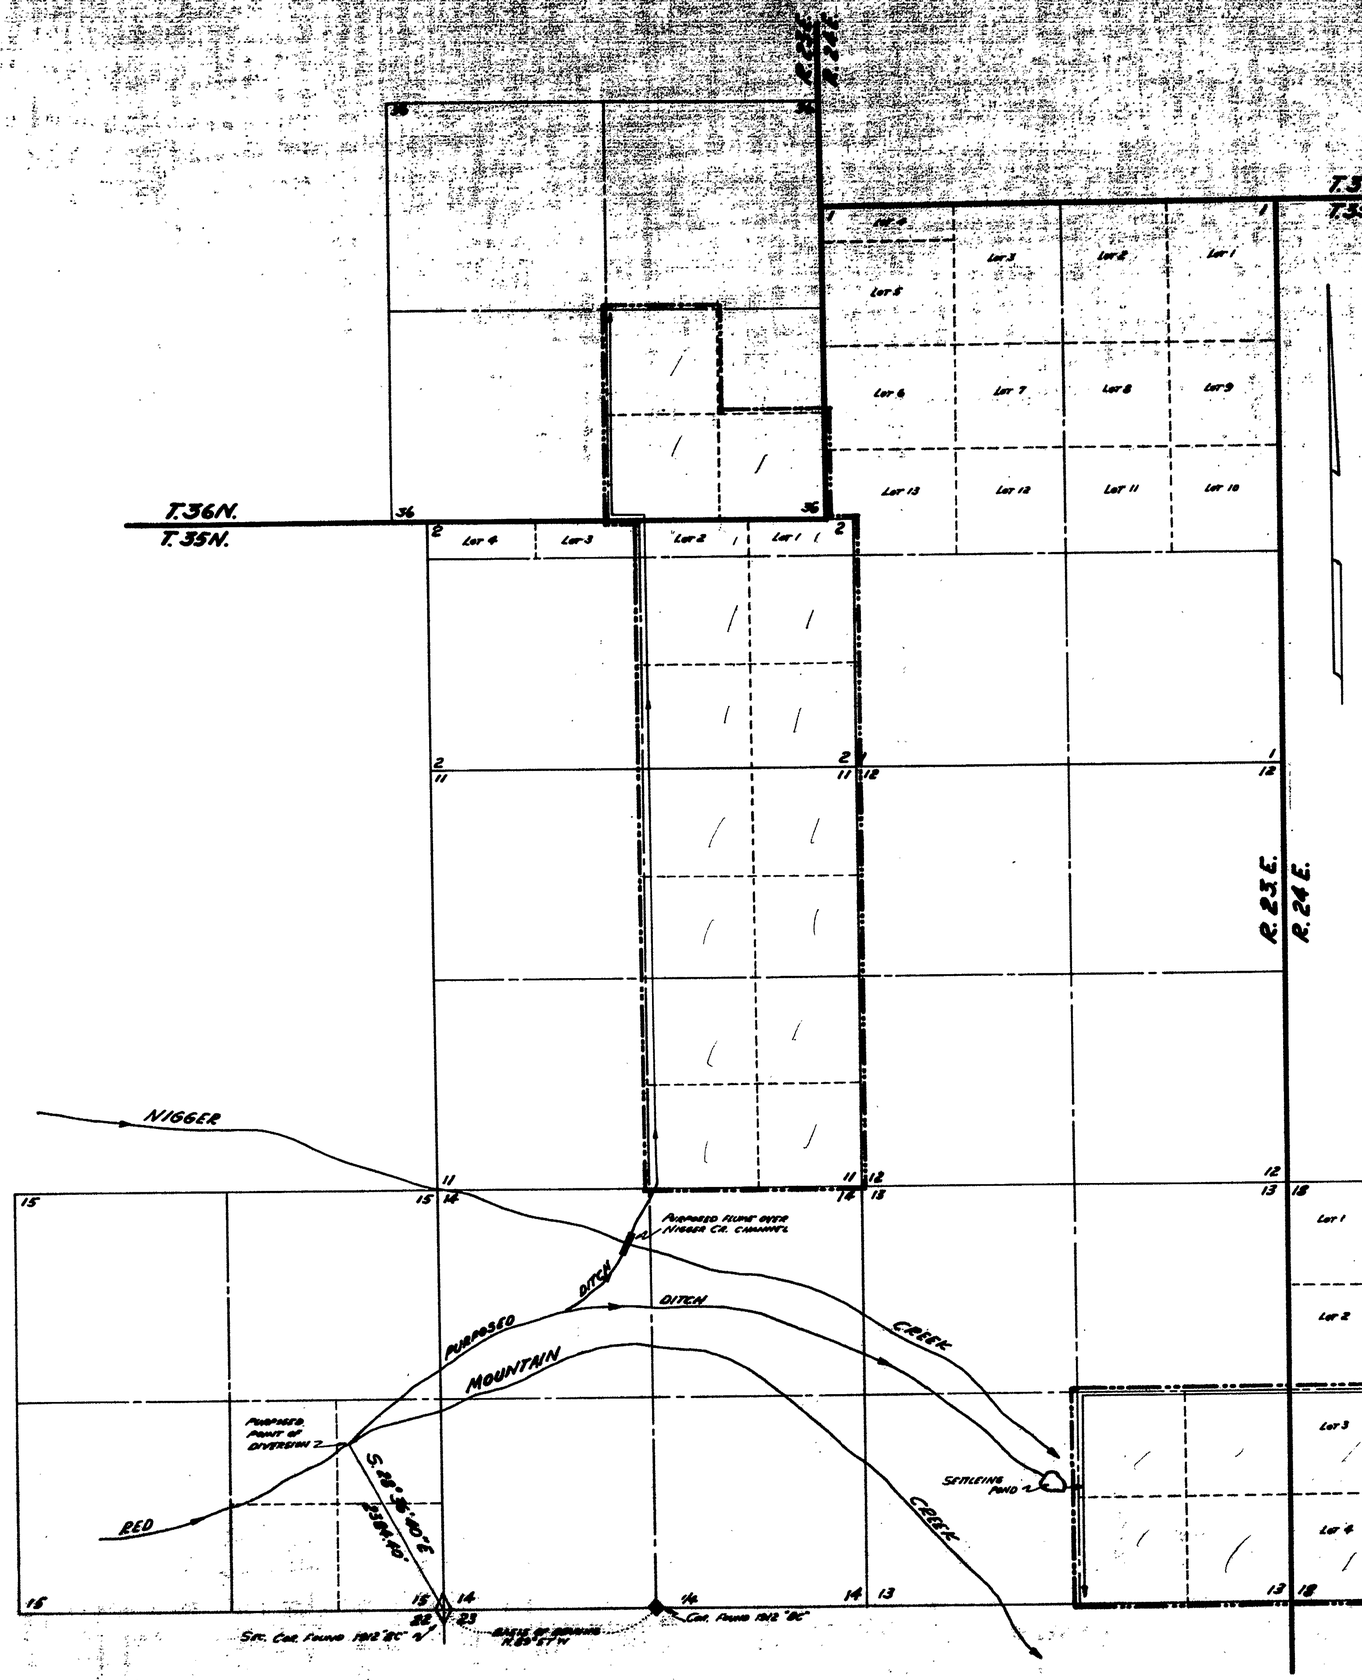

STATE OF NEVADA }
COUNTY OF ORMSBY } S.S.

I, RICHARD M. BLACK, BEING FIRST DULY SWORN, DEPOSE AND SAY THAT THIS MAP, CONSISTING OF ONE SHEET, HAS BEEN CORRECTLY DRAWN TO THE DESIGNATED SCALE FROM FIELD NOTES OF A SURVEY MADE UNDER MY SUPERVISION AND DIRECTION ON THE 14TH DAY OF MAY, 1962; THAT IT TRULY AND CORRECTLY REPRESENTS THE PURPOSED LOCATION AND EXTENT OF WORKS USED TO DIVERT WATER FROM RED MOUNTAIN CREEK AND TRIBUTARIES IN WASHOE COUNTY BY EVERETT DECKER FOR IRRIGATION AND DOMESTIC PURPOSES. THAT THE PURPOSED POINT OF DIVERSION, THE APPROXIMATE LOCATION AND SIZE OF THE DIVERTING CHANNEL, ALL RESERVOIRS OR BASINS, THE LOCATION AND NAMES OF ALL OTHER WORKS WHICH WILL CROSS OR CONNECT WITH THE PURPOSED WORKS, AND THE BOUNDARY OF ALL LANDS, SHOWING BY 40 ACRE SUBDIVISIONS, THE AREAS PROPOSED TO BE IRRIGATED, ARE FULLY AND CORRECTLY DESIGNATED THEREON.

Richard M. Black
STATE WATER RIGHT SURVEYOR

SUBSCRIBED AND SWORN TO BEFORE ME THIS 28th DAY OF JUNE, 1962.

Mrs. Hilda Sherwood
NOTARY PUBLIC IN AND FOR ORMSBY COUNTY, NEVADA.

1000 0 1000 2000 3000 4000 5000
SCALE: 1" = 1000'

MAP TO ACCOMPANY APPLICATION
TO APPROPRIATE WATER FROM
RED MOUNTAIN CREEK
AND TRIBUTARIES
BY EVERETT FRANK DECKER
FOR IRRIGATION & DOMESTIC

CA 6-27-62

FILED
June 28, 1962
STATE ENGINEER'S OFFICE

STATE ENGINEER

20382