STATE OF NEVADA
County of White Pine } ss.

I, Robert W. Millard, being first duly sworn, depose and say that this map, consisting of one sheet, has been correctly drawn to the designated scale from field notes of a survey made under my supervision and direction between the 16 th and 29 th days of April, 1945 that it truly and correctly represents the proposed location and extent of the works used to divert water from WELL NO. 1 SOUTH in LINCOLN County, by

SHAFFER TOOL WORKS, INC.

for stockwatering purposes That the proposed point of diversion, the approximate location and size of the diverting channel, or other conduit, the place and manner of use, and the location and names of all other works or streams which are crossed by or connect with said works, are fully and correctly designated thereon.

State Water Right Surveyor

Subscribed and sworn to before me this 23 rd day of May, 1962

Notary Public in and for White Pine County, Nevada

My commission expires December 16, 1963

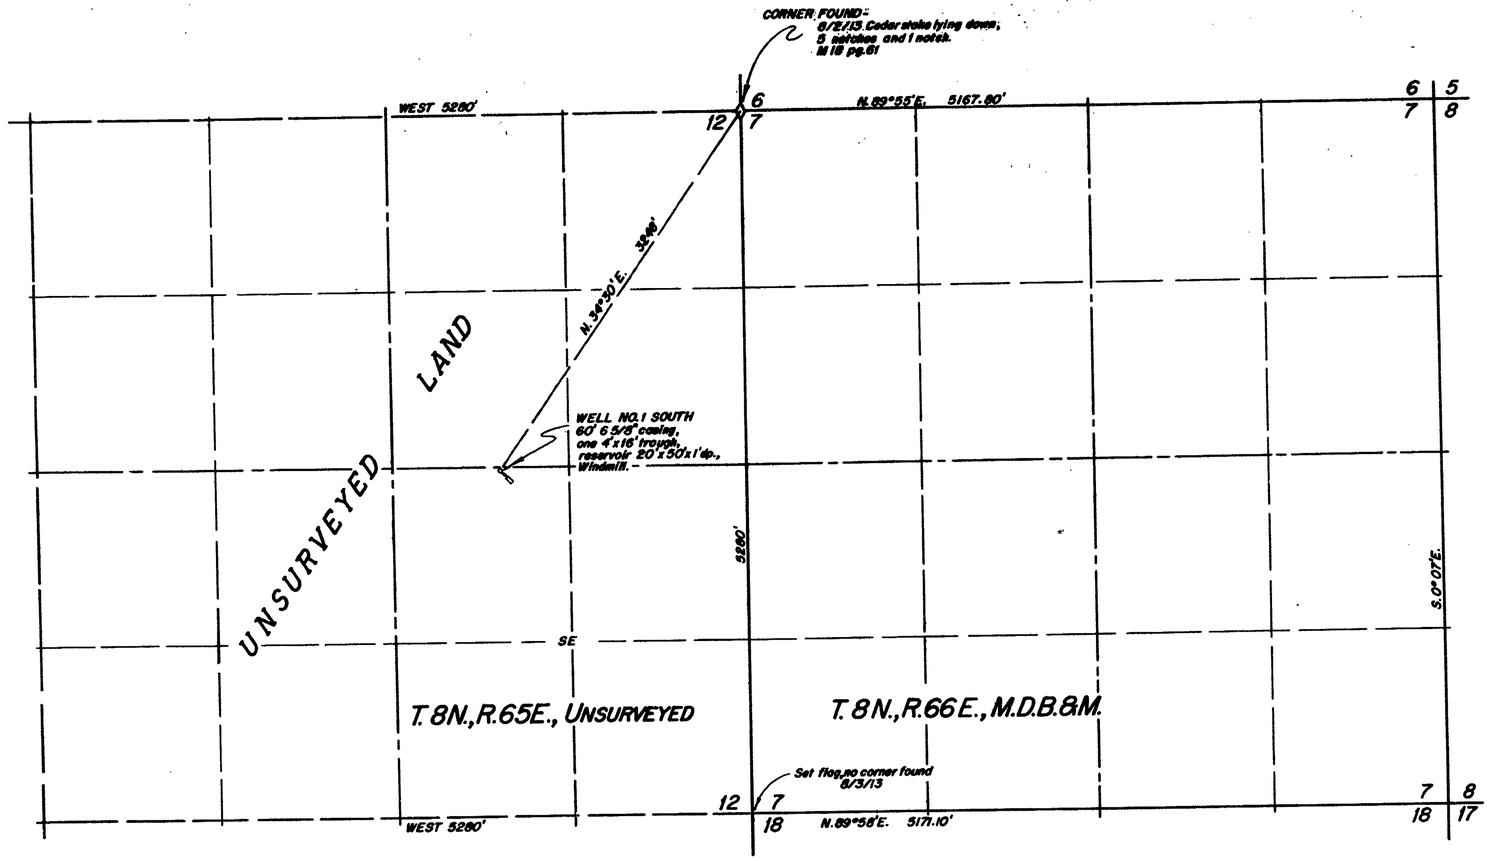

0 600 1200 1800 2400

SCALE — 1 IN. = 600 FT.

CERTIFICATE No. 6726 ISSUED 8-16-68

FILED
May 25, 1962
STATE ENGINEER'S OFFICE

OFFICE
STATE ENGINEER

1962 MAY 25 AM 9 52

MAP TO ACCOMPANY APPLICATION TO APPROPRIATE WATER

FOR STOCKWATERING

BY SHAFFER TOOL WORKS, INC.

FROM UNDERGROUND SOURCES

SURVEYED BY F. W. MILLARD & SON ELY, NEVADA

5/23/62

20383