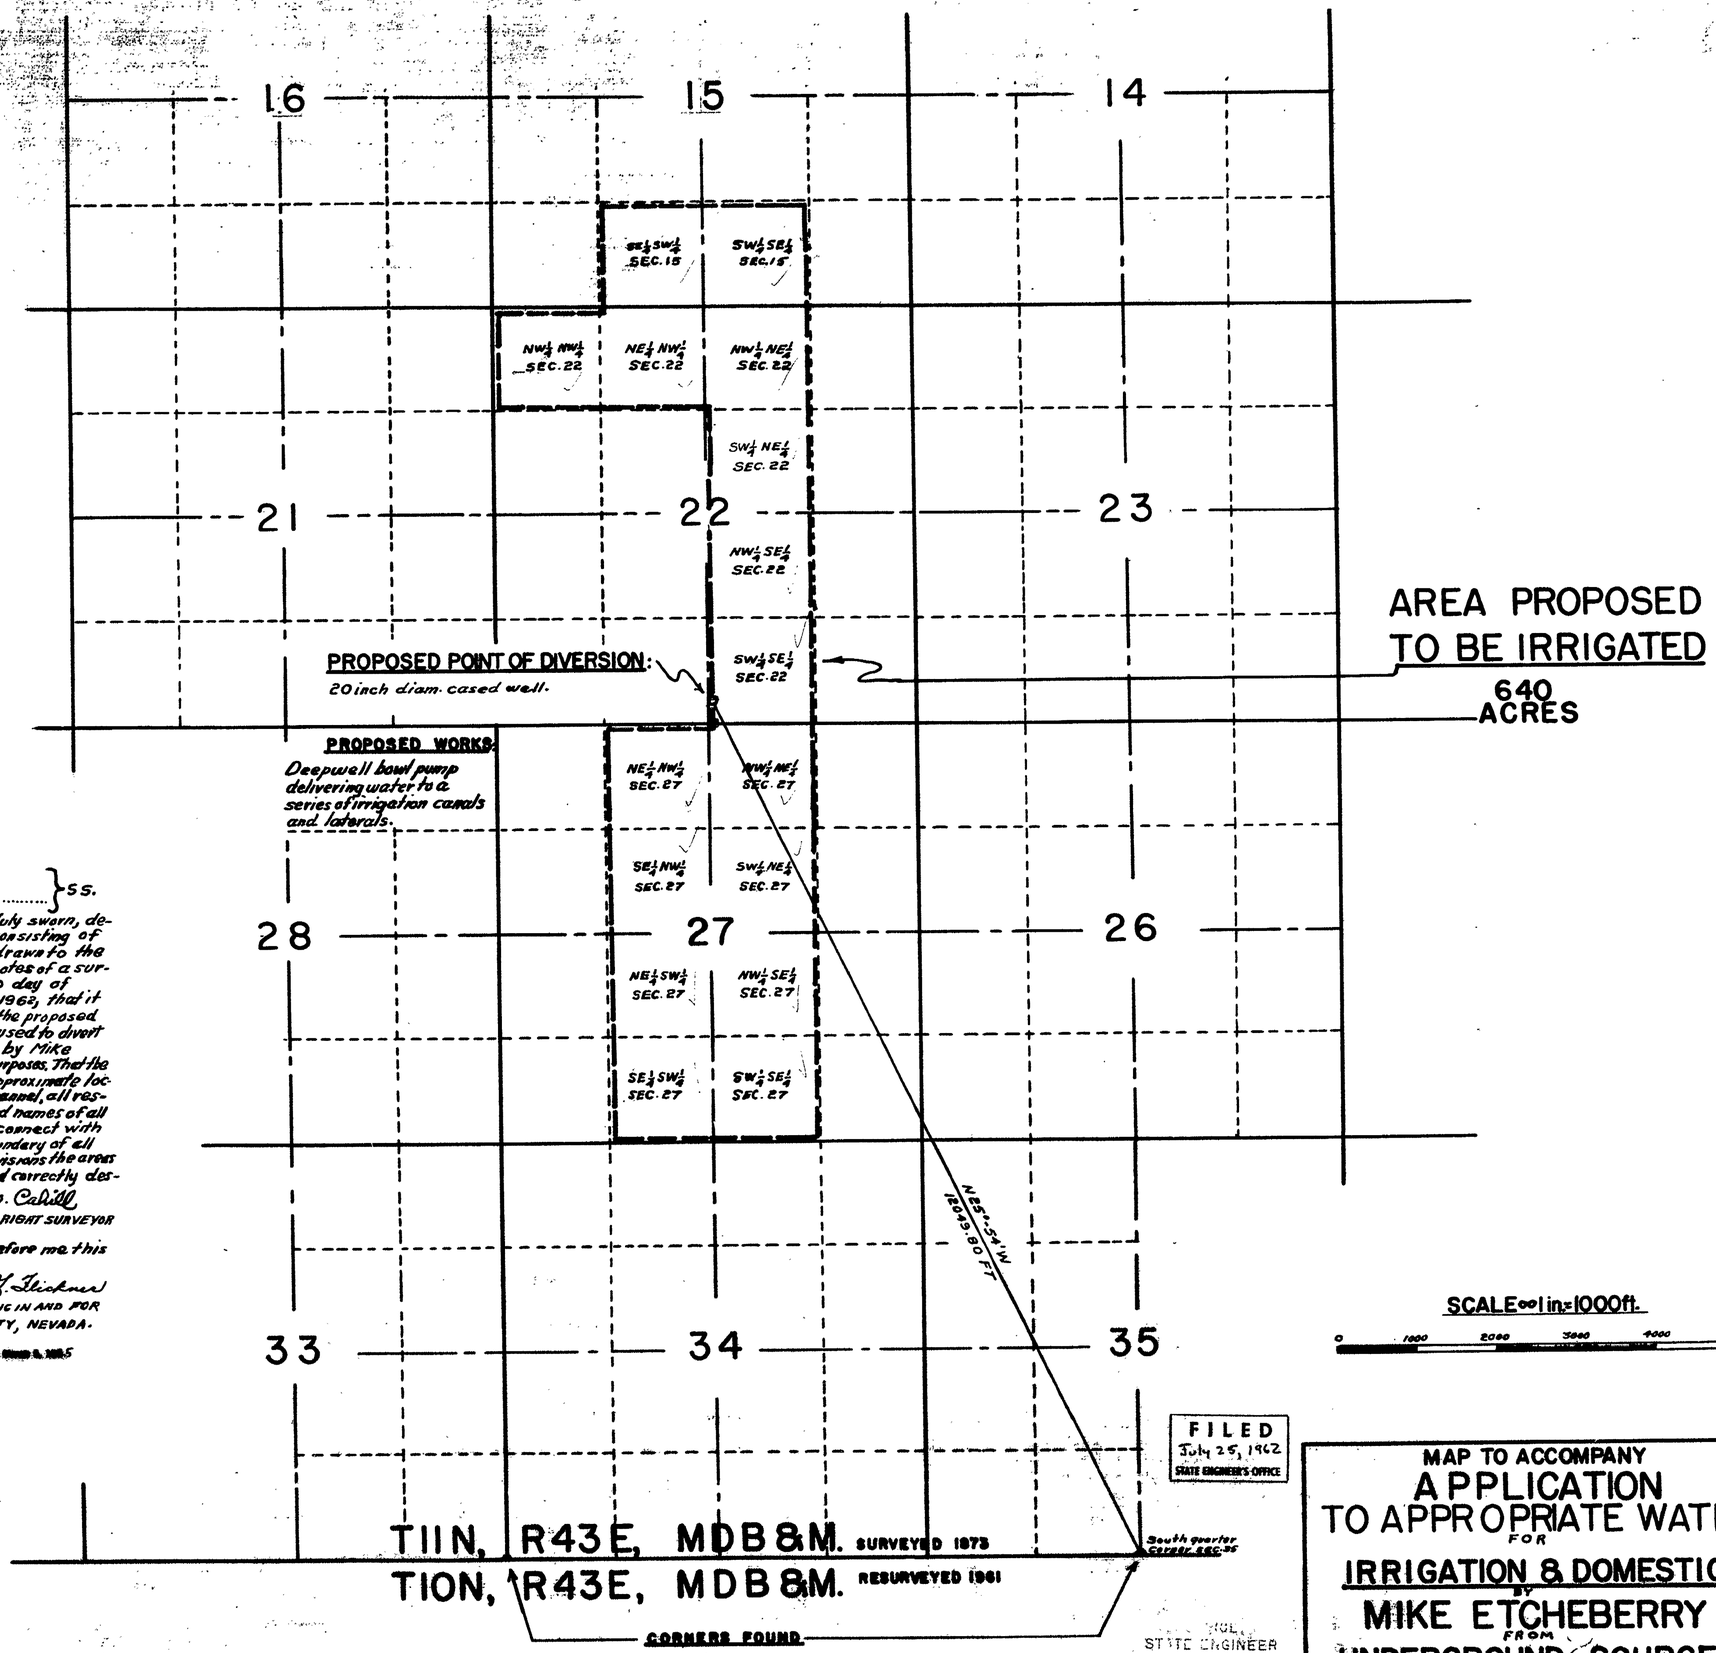

N

STATE OF NEVADA
COUNTY OF NYE ..... } SS.

I, T. M. Cahill, being first duly sworn, depose and say that this map, consisting of one sheet, has been correctly drawn to the designated scale from field notes of a survey made by me between the 30 day of March and the 1 day of April, 1962, that it truly and correctly represents the proposed location and extent of the works used to divert water from underground source by Mike Etcheberry for Irrigation & Dom. purposes. That the proposed point of diversion, the approximate location and size of the diverting channel, all reservoirs or basins, the location and names of all other works which will cross or connect with the proposed works, and the boundary of all lands, showing by 40 acre subdivisions the areas proposed to be irrigated, are fully and correctly designated thereon.

T. M. Cahill
STATE WATER RIGHT SURVEYOR

Subscribed and sworn to before me this 24 day of July 1962.

Marcella L. Flickner
NOTARY PUBLIC IN AND FOR
NYE COUNTY, NEVADA.

My Commission Expires March 6, 1965

MAP TO ACCOMPANY
APPLICATION
TO APPROPRIATE WATER
FOR
IRRIGATION & DOMESTIC
BY
MIKE ETCHEBERRY
FROM
UNDERGROUND SOURCE.

20399