STATE OF NEVADA
COUNTY OF WASHOE

I, EUGENE C. SPROUT being first duly sworn depose and say that this map consisting of one sheet has been drawn to the designated scale from field notes of a survey made by me between Mar. 1, 57 AND MAR. 16, 1962 that it truly and correctly represents the proposed extent and location of the works used to divert water from POND UNIT No. 1 in LYON COUNTY, by the NEVADA FISH AND GAME COMMISSION for propagation of water fowl and recreation. That the proposed point of diversion and return, and the location and names of all other works which are crossed by or connected with said works, are fully and correctly designated hereon.

Eugene C. Sprout
EUGENE C. SPROUT
STATE WATER RIGHT
SURVEYOR NO. 257

Suscribed and sworn to before me this 24TH day of MARCH 1962.
My commission expires JAN 8, 1966

Ronald D. Byrd
NOTARY PUBLIC
IN AND FOR SAID COUNTY AND STATE

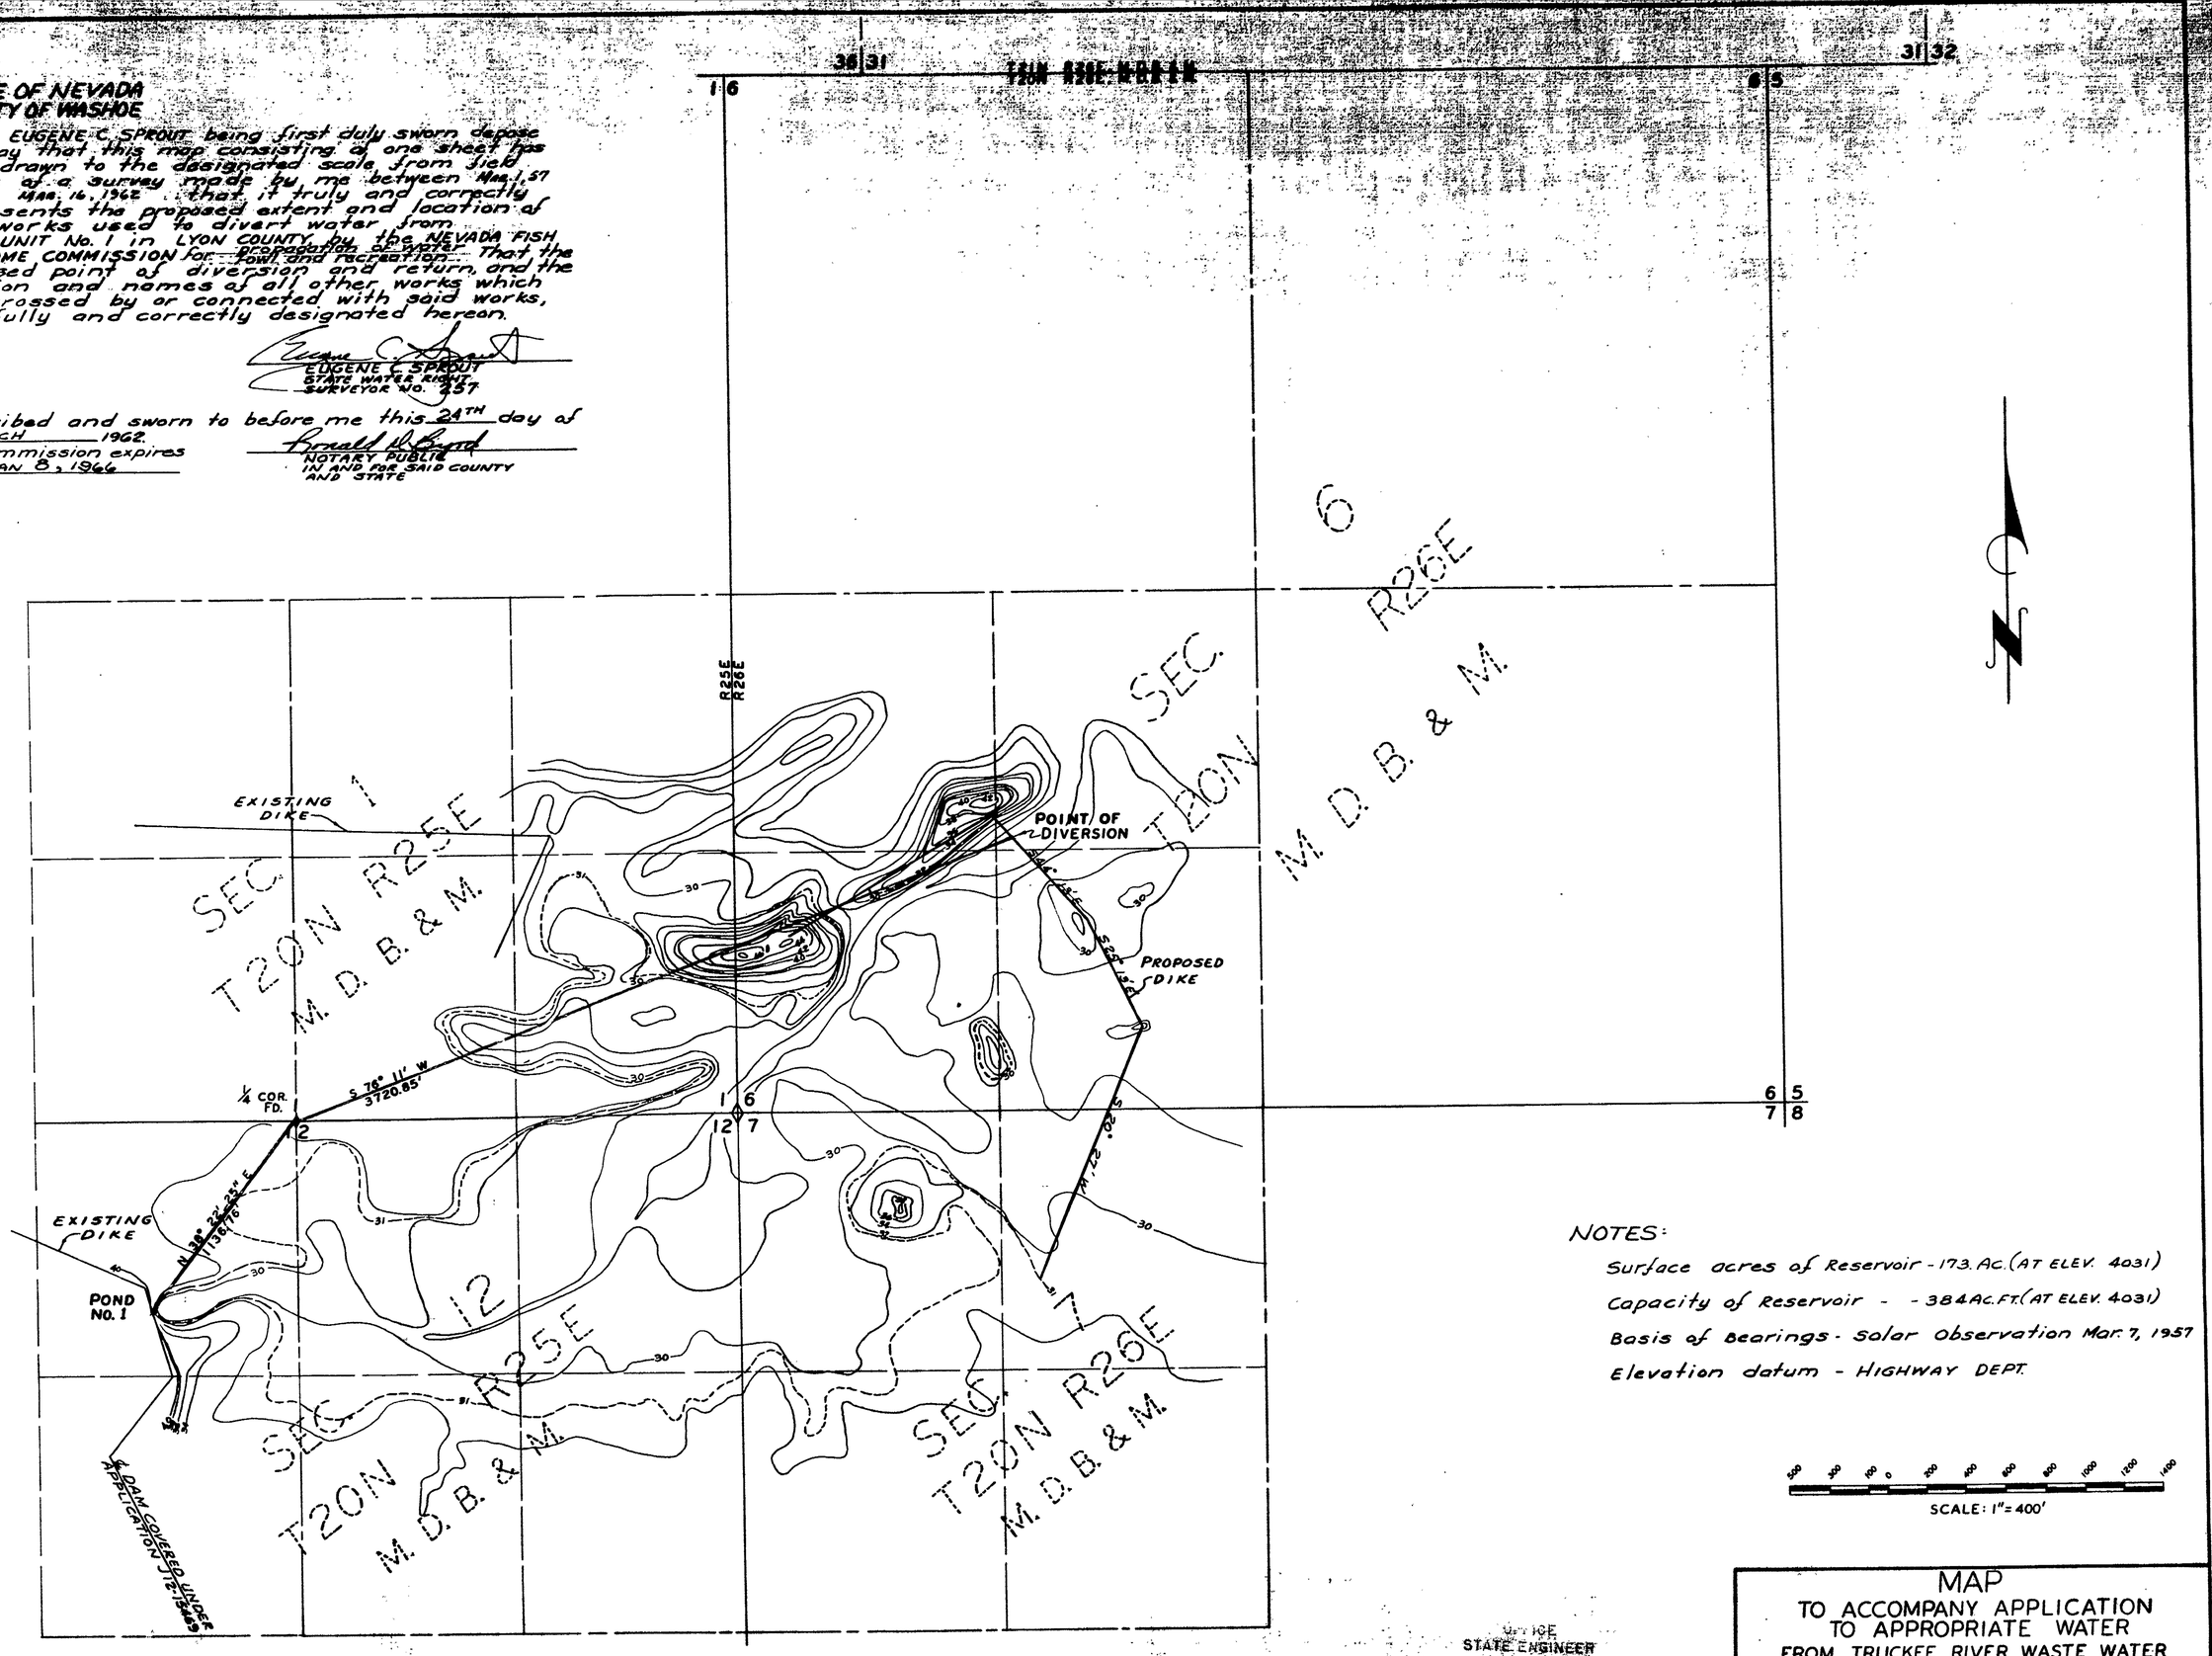

NOTES:

Surface acres of Reservoir - 173. AC. (AT ELEV. 4031)
Capacity of Reservoir - - 384 AC. FT. (AT ELEV. 4031)
Basis of Bearings - Solar Observation Mar. 7, 1957
Elevation datum - HIGHWAY DEPT.

SCALE: 1" = 400'

OFFICE
STATE ENGINEER
1962 APR 6 PM 3 42

FILED
Apr. 6, 1962
STATE ENGINEER'S OFFICE

MAP
TO ACCOMPANY APPLICATION
TO APPROPRIATE WATER
FROM TRUCKEE RIVER WASTE WATER
FOR PROPAGATION OF WATER FOWL & RECREATION
BY NEVADA FISH & GAME COMMISSION IN
LYON COUNTY NEVADA

SPROUT ENGINEERS INC.
1715 "B" ST.
SPARKS NEVADA

MARCH 16, 1962
JOB 6039-A-62

20400