STATE OF NEVADA
COUNTY OF NYE } SS

I, Harry H. Hughes, being first duly sworn, depose and say that this map, consisting of one sheet, has been correctly drawn to the designated scale from field notes of a survey made by me (or under my supervision and direction) between the 9th day of April and the 10th day of April, 1962; that it truly and correctly represents the proposed location and extent of the works used to divert water from an underground source, in Nye County, by John Honig, for irrigation purposes. That the proposed point of diversion, the approximate location and size of the diverting channel, all reservoirs or basins, the location and names of all other works which will cross or connect with the proposed works, and the boundary of all lands, showing by 40-acre subdivisions the areas proposed to be irrigated, are fully and correctly designated thereon.

Harry H. Hughes
State Water Right Surveyor

Subscribed and sworn to before me
this 13th day of April 1962
M. Allene Jacobson
Notary Public in and for Nye County, Nevada
My Comm. Expires June 13, 1965

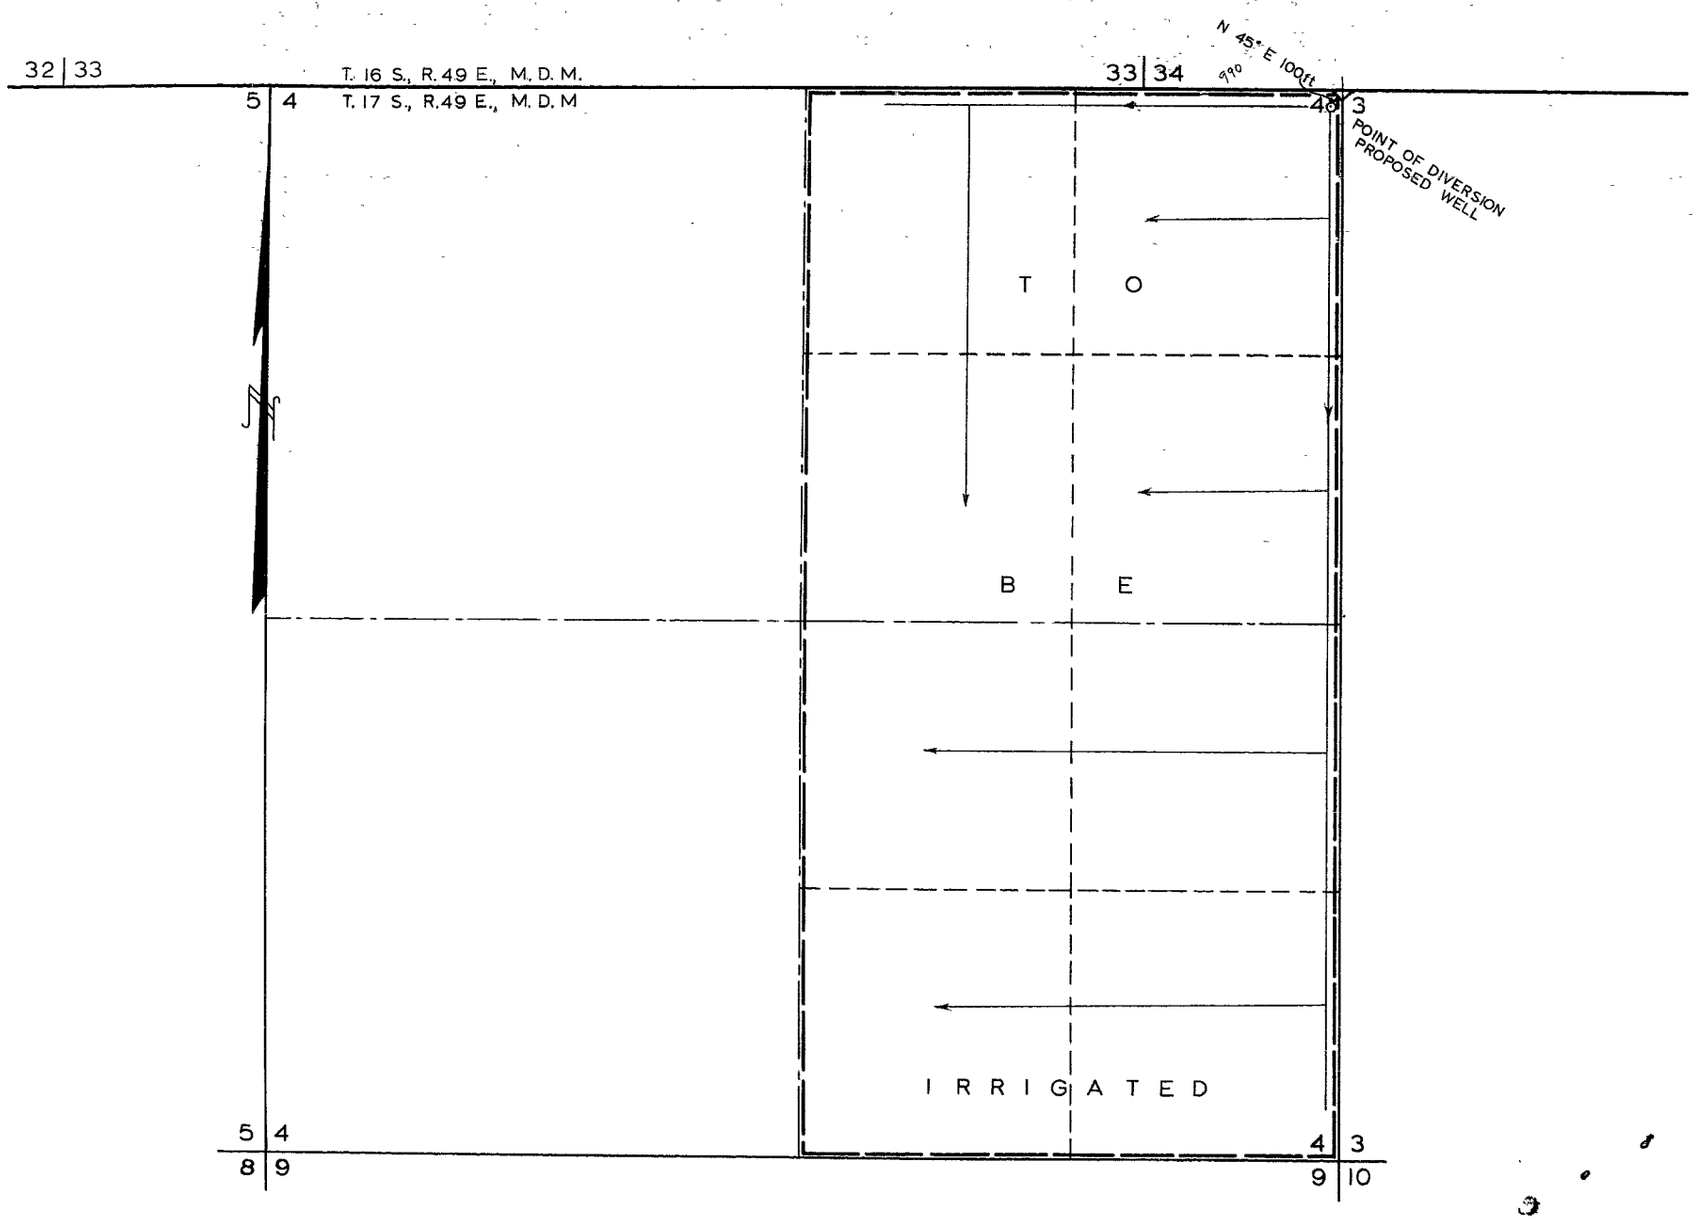

SCALE 1 in. = 400 ft.

0 400 800 1200 1600

30209
38207

FILED
Apr. 16, 1962
STATE ENGINEER'S OFFICE

STATE ENGINEER
1962 APR 16 AM 10 50

MAP TO ACCOMPANY
APPLICATION TO APPROPRIATE WATER
FOR
IRRIGATION
BY
JOHN HONIG
FROM
UNDERGROUND SOURCE

38207 30209 27388 25458 File Under 20410