City Boundary Map
and
Proposed Place of Use
Township 20 South, Ranges 60, 61, and 62 East, M.D.M.

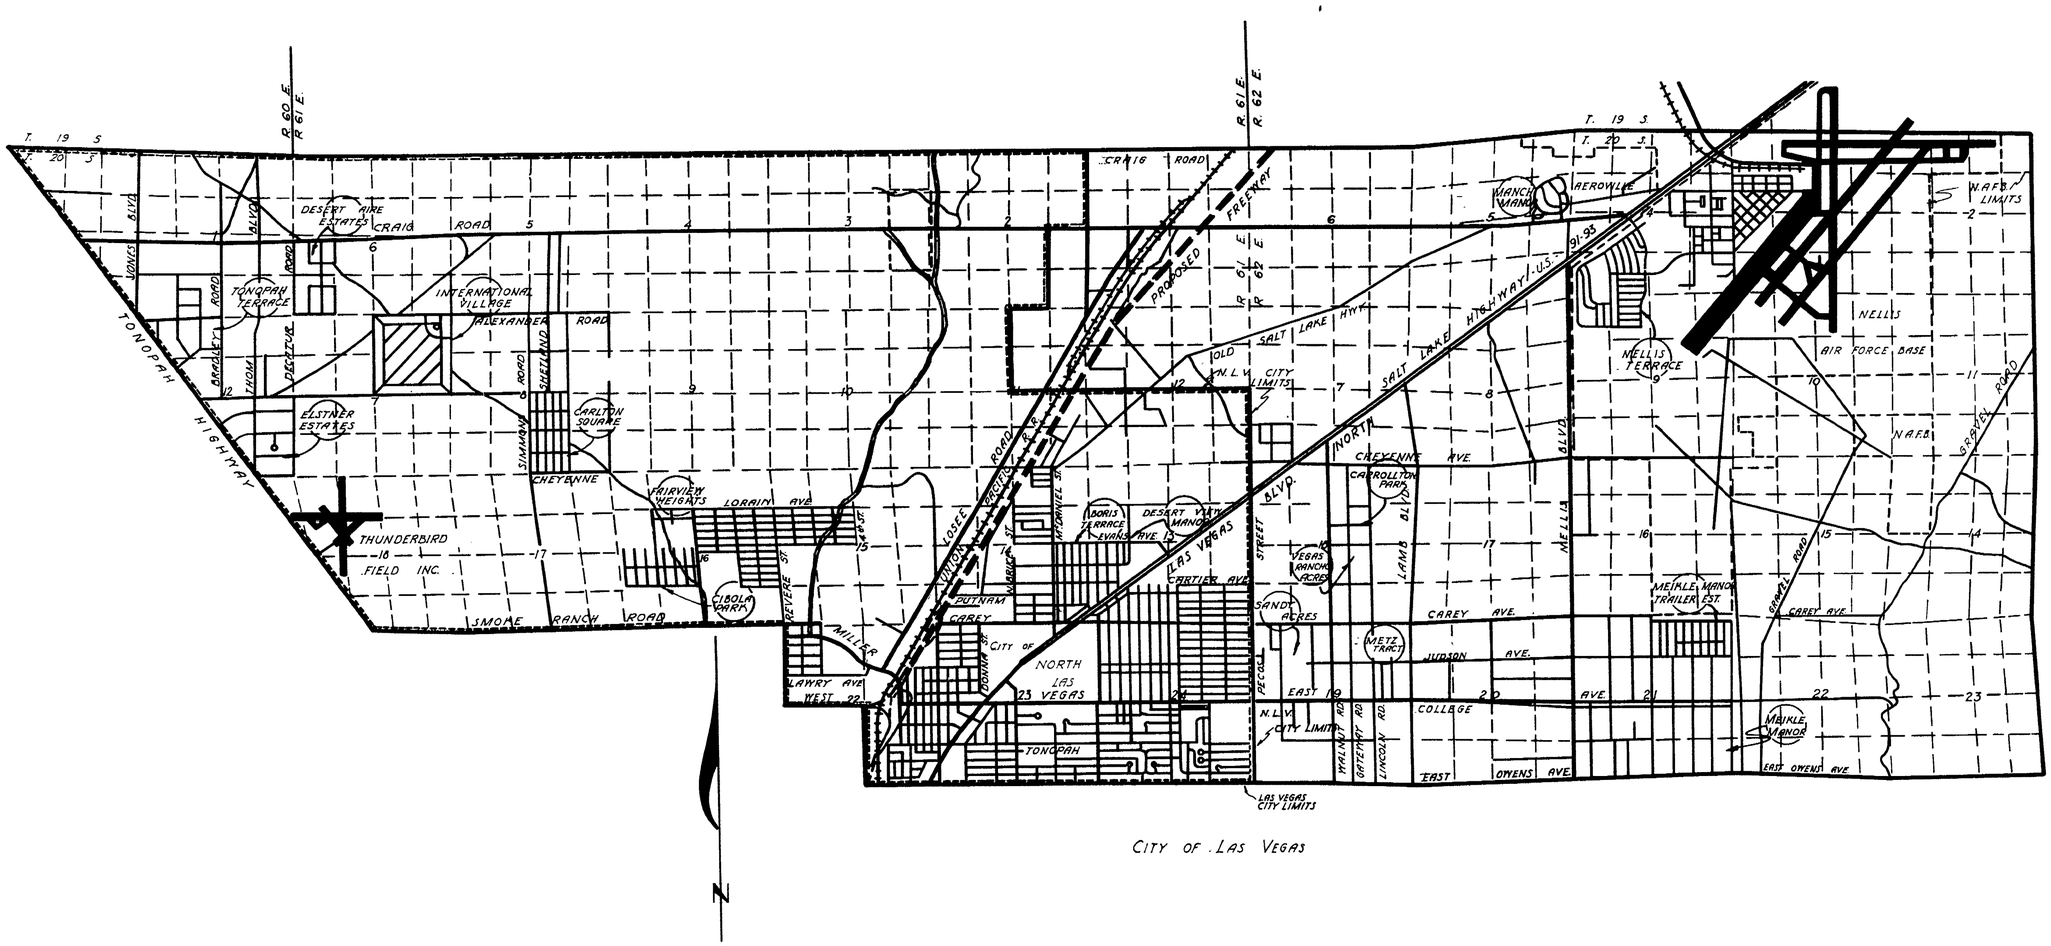

CITY OF LAS VEGAS

-55-7

FILED
May 11, 1962
STATE ENGINEER'S OFFICE

20418 SHEET 1 OF 2 SHEETS

POINT OF DIVERSION- WELL LOCATION
BLOCK 4 - DESERT AIRE ESTATES - UNIT 1
W½ SW¼ OF SEC. 6, T. 20 S., R. 61 E., M.D.M.

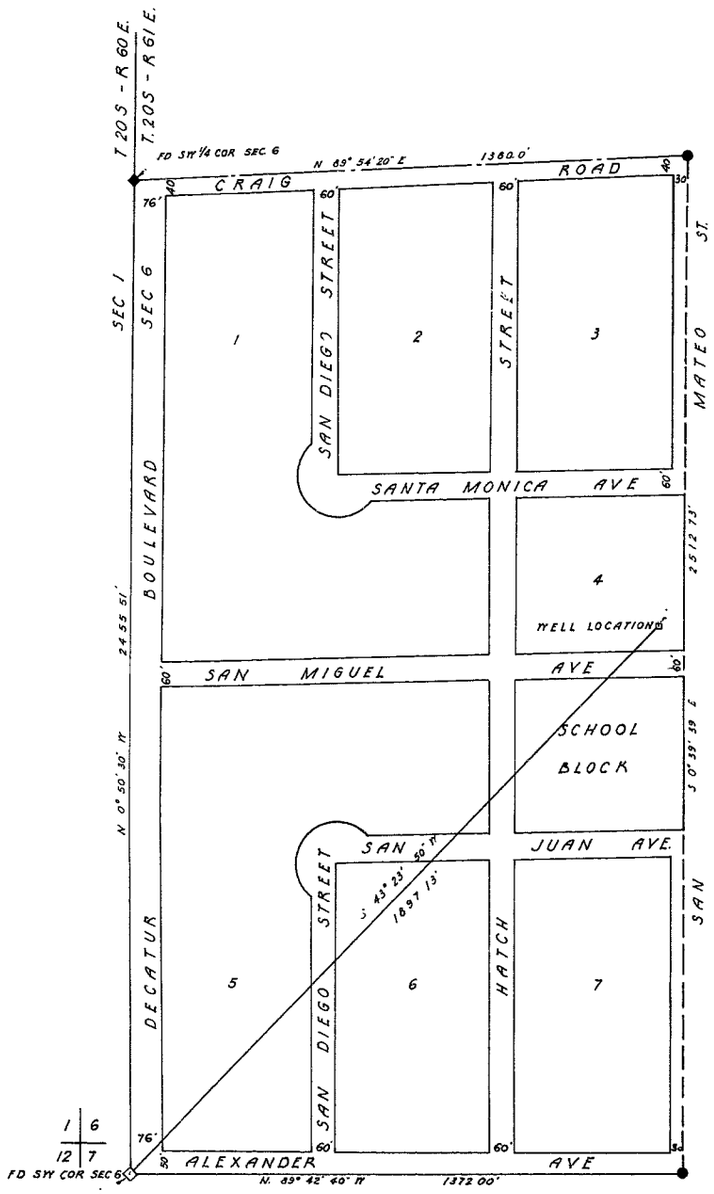

DESERT AIRE ESTATES

UNIT NO. 1

W½ OF SW¼ IN SEC. 6, T. 20 S., R. 61 E., M. D. M.

STATE OF NEVADA }
COUNTY OF CLARK } SS

I, TEVFIK TUREGUN, BEING FIRST DULY SWORN, DEPOSE AND SAY THAT THIS MAP, CONSISTING OF TWO SHEETS, HAS BEEN CORRECTLY DRAWN TO THE DESIGNATED SCALE FROM FIELD NOTES OF A SURVEY MADE UNDER MY SUPERVISION AND DIRECTION ON 4-16-62, THAT IT TRULY AND CORRECTLY REPRESENTS THE LOCATION AND EXTENT OF THE WORKS USED TO DIVERT WATER FROM AN UNDERGROUND SOURCE (LAS VEGAS ARTESIAN BASIN) FOR MUNICIPAL PURPOSES IN CLARK COUNTY BY THE CITY OF NORTH LAS VEGAS, NEVADA.

Tevfik Turegun
STATE WATER RIGHT SURVEYOR NO 287

SUBSCRIBED AND SWORN TO BEFORE ME
THIS 16th DAY OF APRIL, 1962.
[signature]
NOTARY PUBLIC IN AND FOR CLARK COUNTY, NEVADA
MY COMMISSION EXPIRES JAN 10, 1965

SCALE - 1" = 200'

FILED
May 11, 1962
STATE ENGINEER'S OFFICE

STATE ENGINEER
1962 MAY 11 AM 10 36

MAP TO ACCOMPANY APPLICATION FOR PERMISSION TO APPROPRIATE WATER UNDER APP NO. AND CERT NO. BY THE CITY OF NORTH LAS VEGAS NEVADA, FROM AN UNDERGROUND SOURCE (LAS VEGAS ARTESIAN BASIN)

20418

SHEET 2 OF 2 SHEETS