# City Boundary Map
# and
# Proposed Place of Use
## Township 20 South, Ranges 60, 61, and 62 East, M.D.M.




FILED
May 11, 1962
STATE ENGINEER'S OFFICE

20419 Sheet 1 of 2 Sheets

EXISTING POINT OF DIVERSION-WELL LOCATION
BLOCK 8 - CARLTON SQUARE - CLARK COUNTY, NEV.
W½ SE¼ of SEC 8, T. 20 S, R 61 E, M.D.M

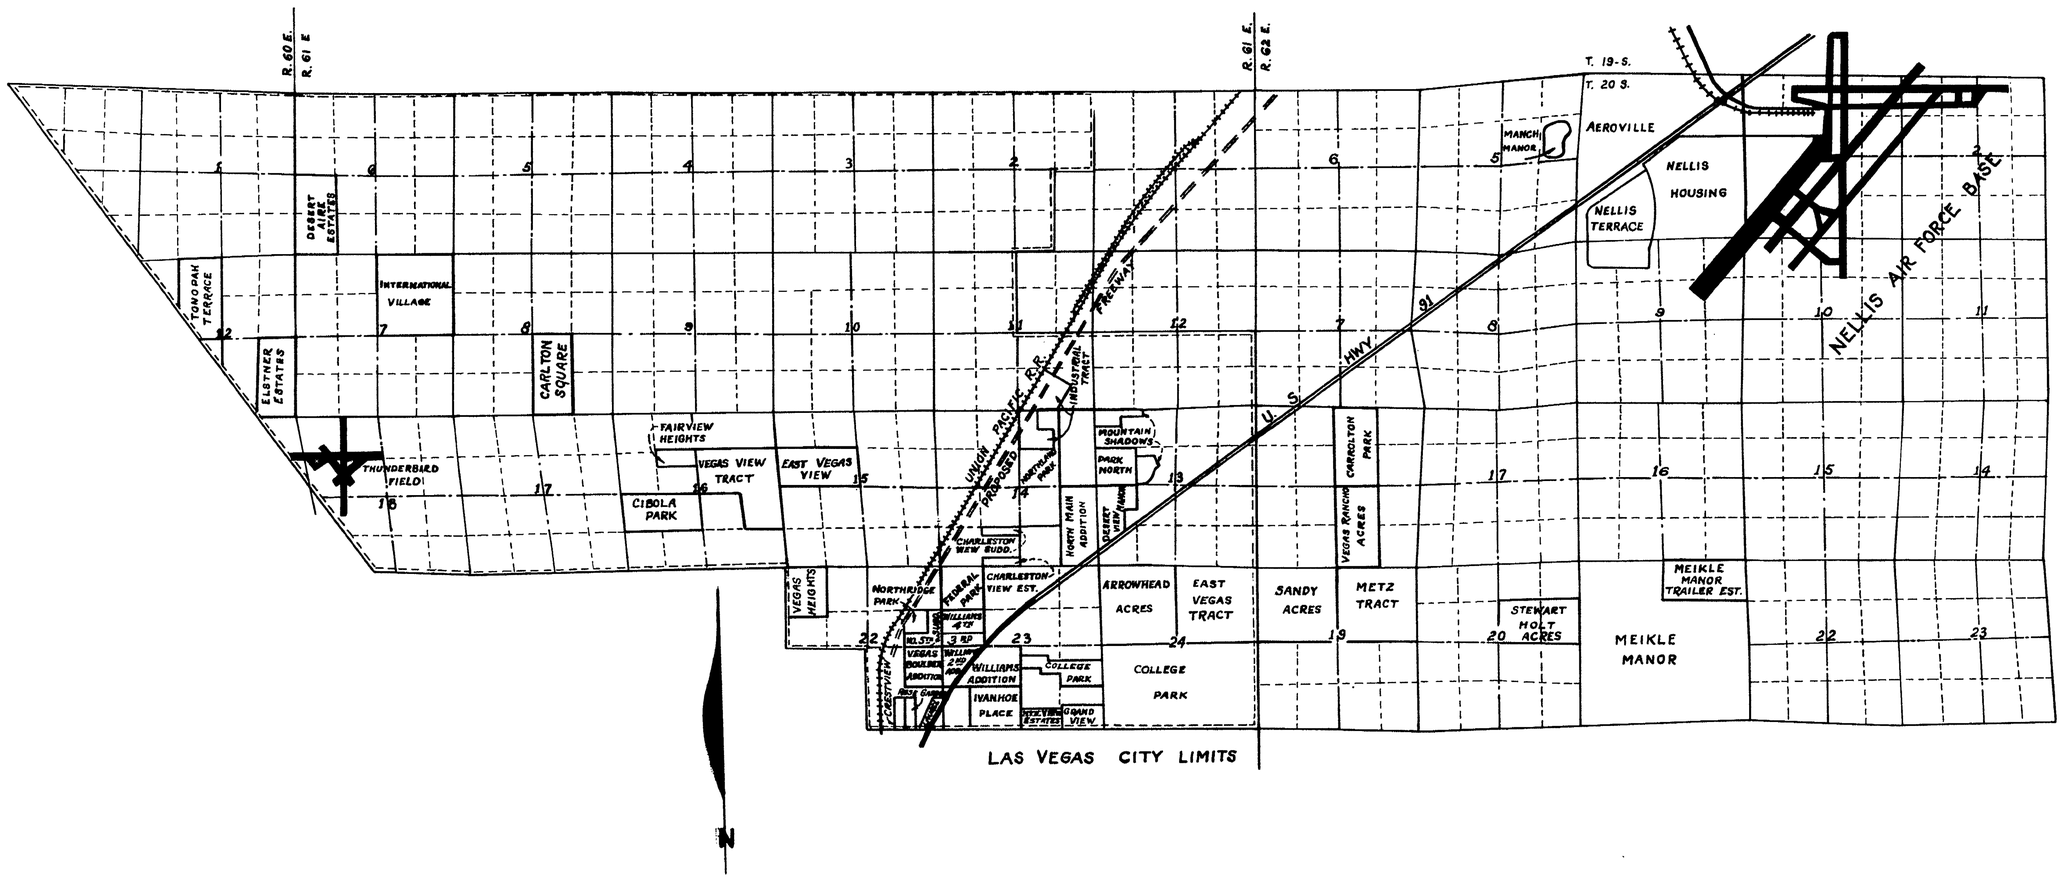


# CARLTON SQUARE

The W½ SE¼ of Sec. 8, T. 20 S., R. 61 E., M D M.

STATE OF NEVADA }
COUNTY OF CLARK } SS

I, TEVFIK TUREGUN, BEING FIRST DULY SWORN, DEPOSE AND SAY THAT THIS MAP, CONSISTING OF TWO SHEETS, HAS BEEN CORRECTLY DRAWN TO THE DESIGNATED SCALE FROM FIELD NOTES OF A SURVEY MADE UNDER MY SUPERVISION AND DIRECTION ON 4-16-62; THAT IT TRULY AND ACCURATELY REPRESENTS THE LOCATION AND THE EXTENT OF WORKS USED TO DIVERT WATER FROM AN UNDERGROUND SOURCE (LAS VEGAS ARTESIAN BASIN), BY THE CITY OF NORTH LAS VEGAS, NEVADA, FOR MUNICIPAL PURPOSES

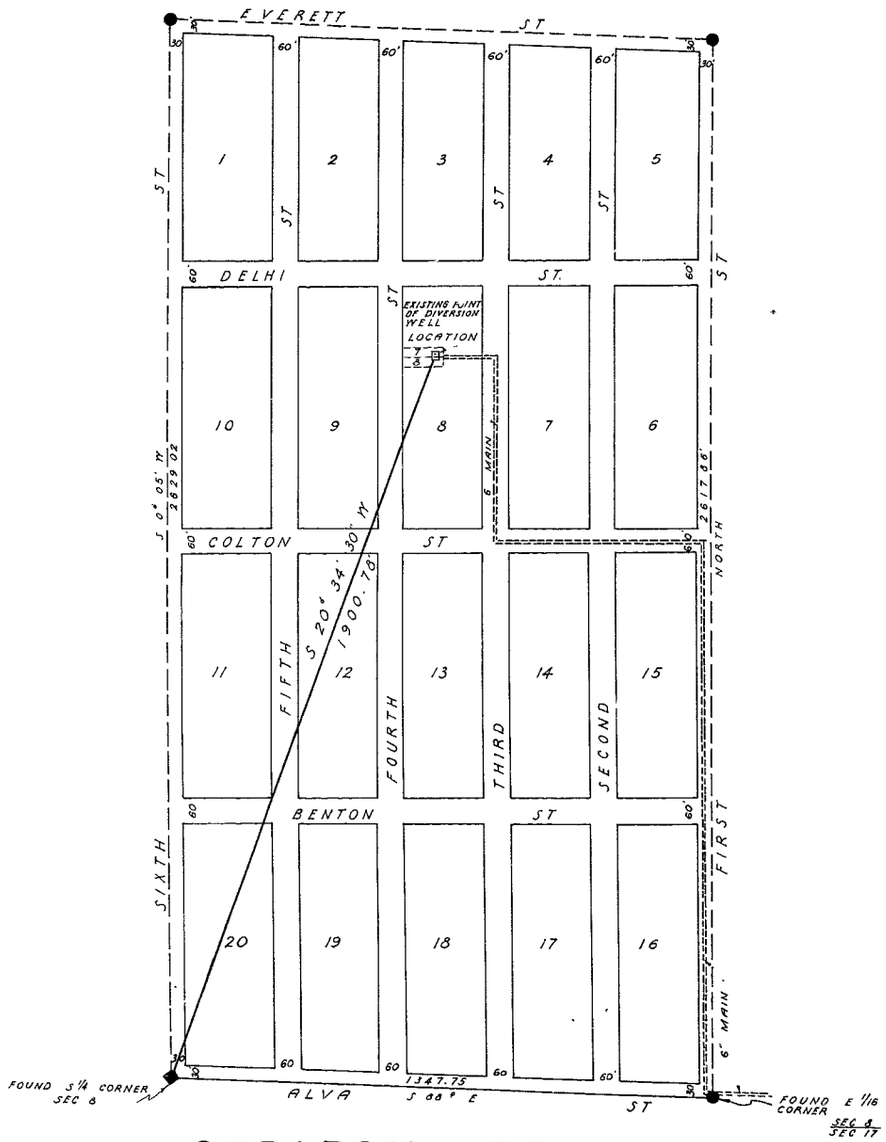Tevfik Turegun
STATE WATER RIGHT SURVEYOR NO 287

SUBSCRIBED AND SWORN TO BEFORE ME
THIS 16th DAY OF APRIL, 1962

[signature]
NOTARY PUBLIC IN AND FOR CLARK COUNTY, NEVADA
MY COMMISSION EXPIRES 1-10-65.

SCALE - 1" = 200

FILED
May 11, 1962
STATE ENGINEER'S OFFICE

ENGINEER
1962 MAY 11 AM 10 37

ENGINEER
1962 APR 23 AM 9 53

MAP TO ACCOMPANY APPLICATION FOR PERMISSION TO APPROPRIATE WATER UNDER APP NO & CERT NO. BY THE CITY OF NORTH LAS VEGAS NEVADA, FROM AN UNDERGROUND SOURCE (LAS VEGAS ARTESIAN BASIN)

20419

SHEETS 2 OF 2 SHEETS