City Boundary Map
and
Proposed Place of Use
Township 20 South, Ranges 60, 61, and 62 East, M.D.M.

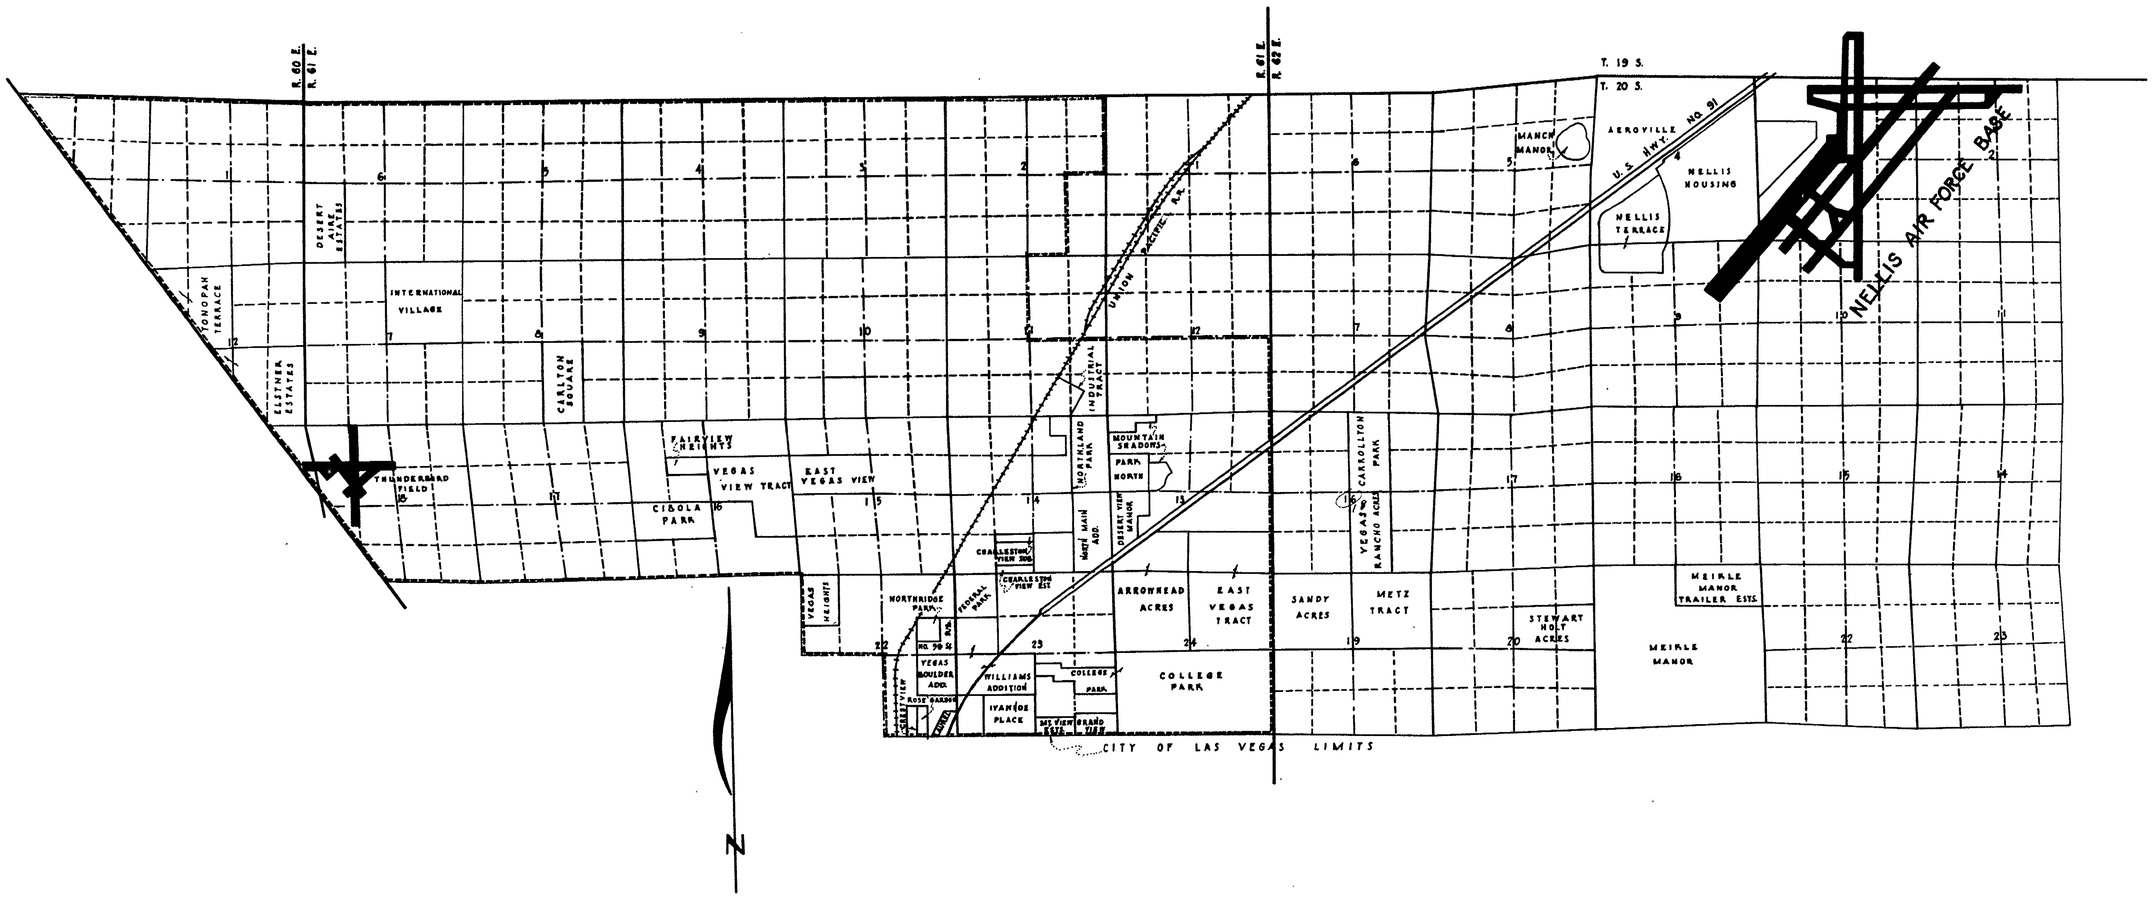

FILED
May 11, 1962
STATE ENGINEER'S OFFICE

20420

PROPOSED POINT OF DIVERSION WELL LOCATION
SE4 NW4 NE4 SEC. 13, T. 20 S., R. 61 E., M.D.M., NEVADA

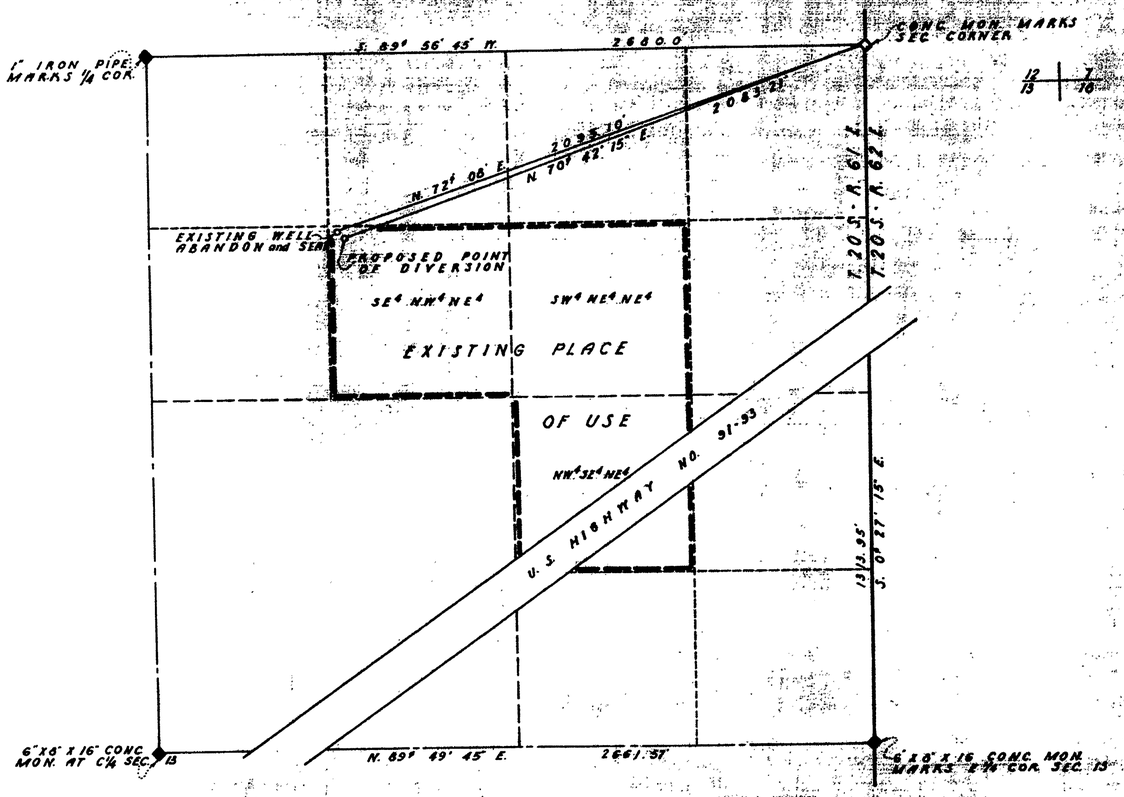

STATE OF NEVADA }
COUNTY OF CLARK } SS

12 | 7
13 | 18

I, TEVFIK TUREGUN, BEING FIRST DULY SWORN, DEPOSE AND SAY THAT THIS MAP, CONSISTING OF TWO SHEETS, HAS BEEN CORRECTLY DRAWN TO THE DESIGNATED SCALE FROM FIELD NOTES OF A SURVEY MADE UNDER MY SUPERVISION AND DIRECTION ON 4-16-62 THAT IT TRULY AND ACCURATELY REPRESENTS THE LOCATION AND EXTENT OF WORKS USED TO DIVERT WATER FROM AN UNDERGROUND SOURCE (LAS VEGAS ARTESIAN BASIN) FOR MUNICIPAL PURPOSES AND THE LOCATION OF THE EXISTING POINT OF DIVERSION AND PLACE OF USE UNDER APPLICATION NO. 11942, CERTIFICATE NO. 3714, THAT ALL OTHERS WHICH ARE CROSSED BY OR CONNECTED WITH SAID WORKS ARE CORRECTLY SHOWN HEREON.

Tevfik Turegun
STATE WATER RIGHT SURVEYOR NO. 287

SUBSCRIBED AND SWORN TO BEFORE ME THIS 16th DAY OF APRIL 1962.

[signature]
NOTARY PUBLIC IN AND FOR CLARK COUNTY, NEVADA
MY COMMISSION EXPIRES JAN. 10, 1965.

LEGEND

EXISTING PLACE OF USE

NORTH LAS VEGAS BOUNDARY

SCALE 1" = 300'

FILED
May 11, 1962
STATE ENGINEER'S OFFICE

CERTIFICATE NO. 8947 ISSUED [illegible]

OFFICE STATE ENGINEER
[illegible]

OFFICE STATE ENGINEER
[illegible]

MAP TO ACCOMPANY APPLICATION FOR PERMISSION TO CHANGE POINT OF DIVERSION MANNER OF USE, PLACE OF USE, AND OWNERSHIP, APPROPRIATED UNDER APPLICATION NO. 11942 CERT. NO. 3714 BY THE CITY OF NORTH LAS VEGAS NEVADA, FROM AN UNDERGROUND SOURCE (LAS VEGAS ARTESIAN BASIN)

SHEET 2 OF 2 SHEETS

20420