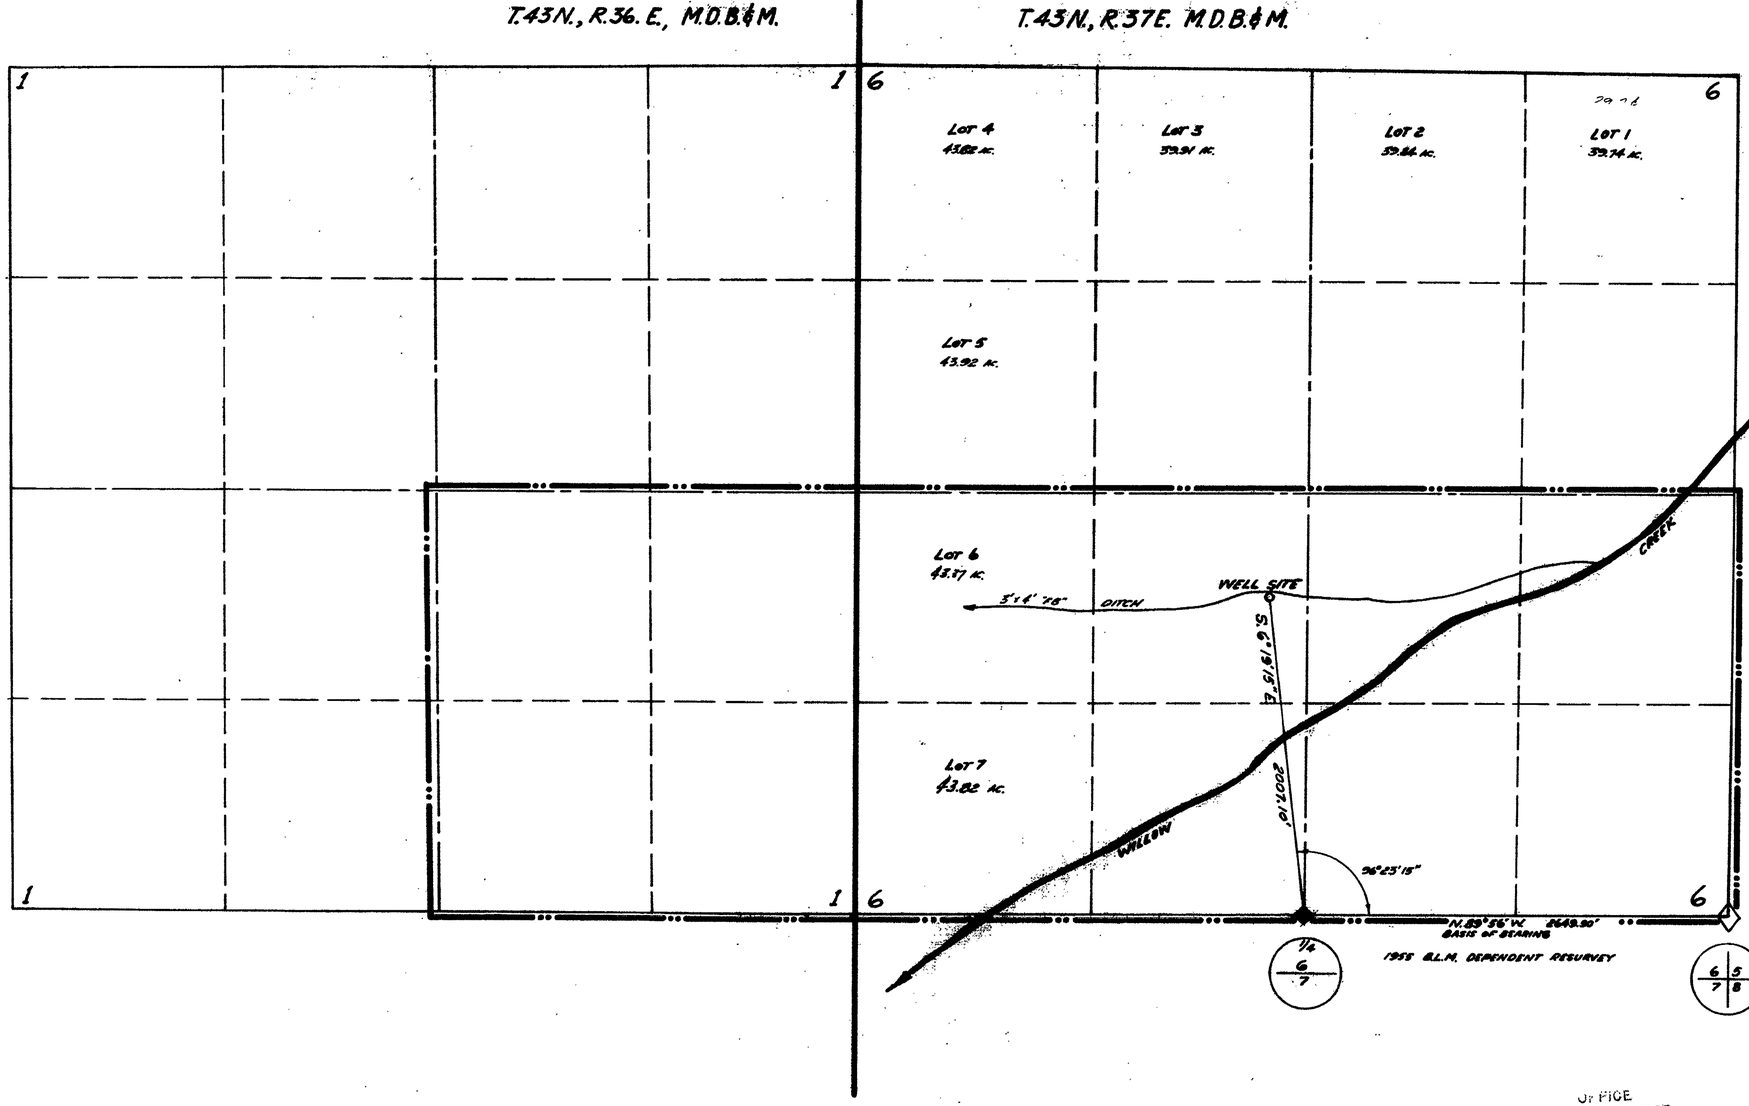

STATE OF NEVADA
COUNTY OF ORMSBY } SS.

I, RICHARD M. BLACK, BEING FIRST DULY SWORN, DEPOSE AND SAY THAT THIS MAP, CONSISTING OF ONE SHEET, HAS BEEN CORRECTLY DRAWN TO THE DESIGNATED SCALE FROM FIELD NOTES OF A SURVEY MADE UNDER MY SUPERVISION AND DIRECTION ON THE 4TH DAY OF MAY, 1962; THAT IT TRULY AND CORRECTLY REPRESENTS THE PROPOSED LOCATION AND EXTENT OF THE WORKS USED TO DIVERT WATER FROM AN UNDER-GROUND SOURCE, IN HUMBOLDT COUNTY, BY ALBERTA WEBSTER HAWTHORNE LEWALLEN FOR IRRIGATION AND DOMESTIC PURPOSES. THAT THE PROPOSED POINT OF DIVERSION, THE APPROXIMATE LOCATION AND SIZE OF THE DIVERTING CHANNEL, ALL RESERVOIRS OR BASINS, THE LOCATION AND NAMES OF ALL OTHER WORKS WHICH WILL CROSS BY OR CONNECT WITH THE PROPOSED WORKS, AND THE BOUNDARY OF ALL LANDS, SHOWING BY 40-ACRE SUBDIVISIONS THE AREAS PROPOSED TO BE IRRIGATED ARE FULLY AND CORRECTLY DESIGNATED THEREON.

Richard M. Black
STATE WATER RIGHT SURVEYOR
RL. 456

SUBCRIBED AND SWORN TO BEFORE ME THIS DAY OF MAY, 1962.

Mrs. Hilda Sherwood
NOTARY PUBLIC IN AND FOR ORMSBY COUNTY, NEV.

500 0 500 1000 1500 2000 2500

SCALE: 1 INCH = 500 FEET

MAP
TO ACCOMPANY APPLICATION
TO APPROPRIATE WATER
FROM AN UNDERGROUND SOURCE
FOR IRRIGATION AND DOMESTIC
BY ALBERTA WEBSTER HAWTHORNE LEWALLEN

C.A. 6-9-62

OFFICE
STATE ENGINEER
1962 MAY 11 PM 2 43

FILED
May 11, 1962
STATE ENGINEER'S OFFICE

20423 # 20423