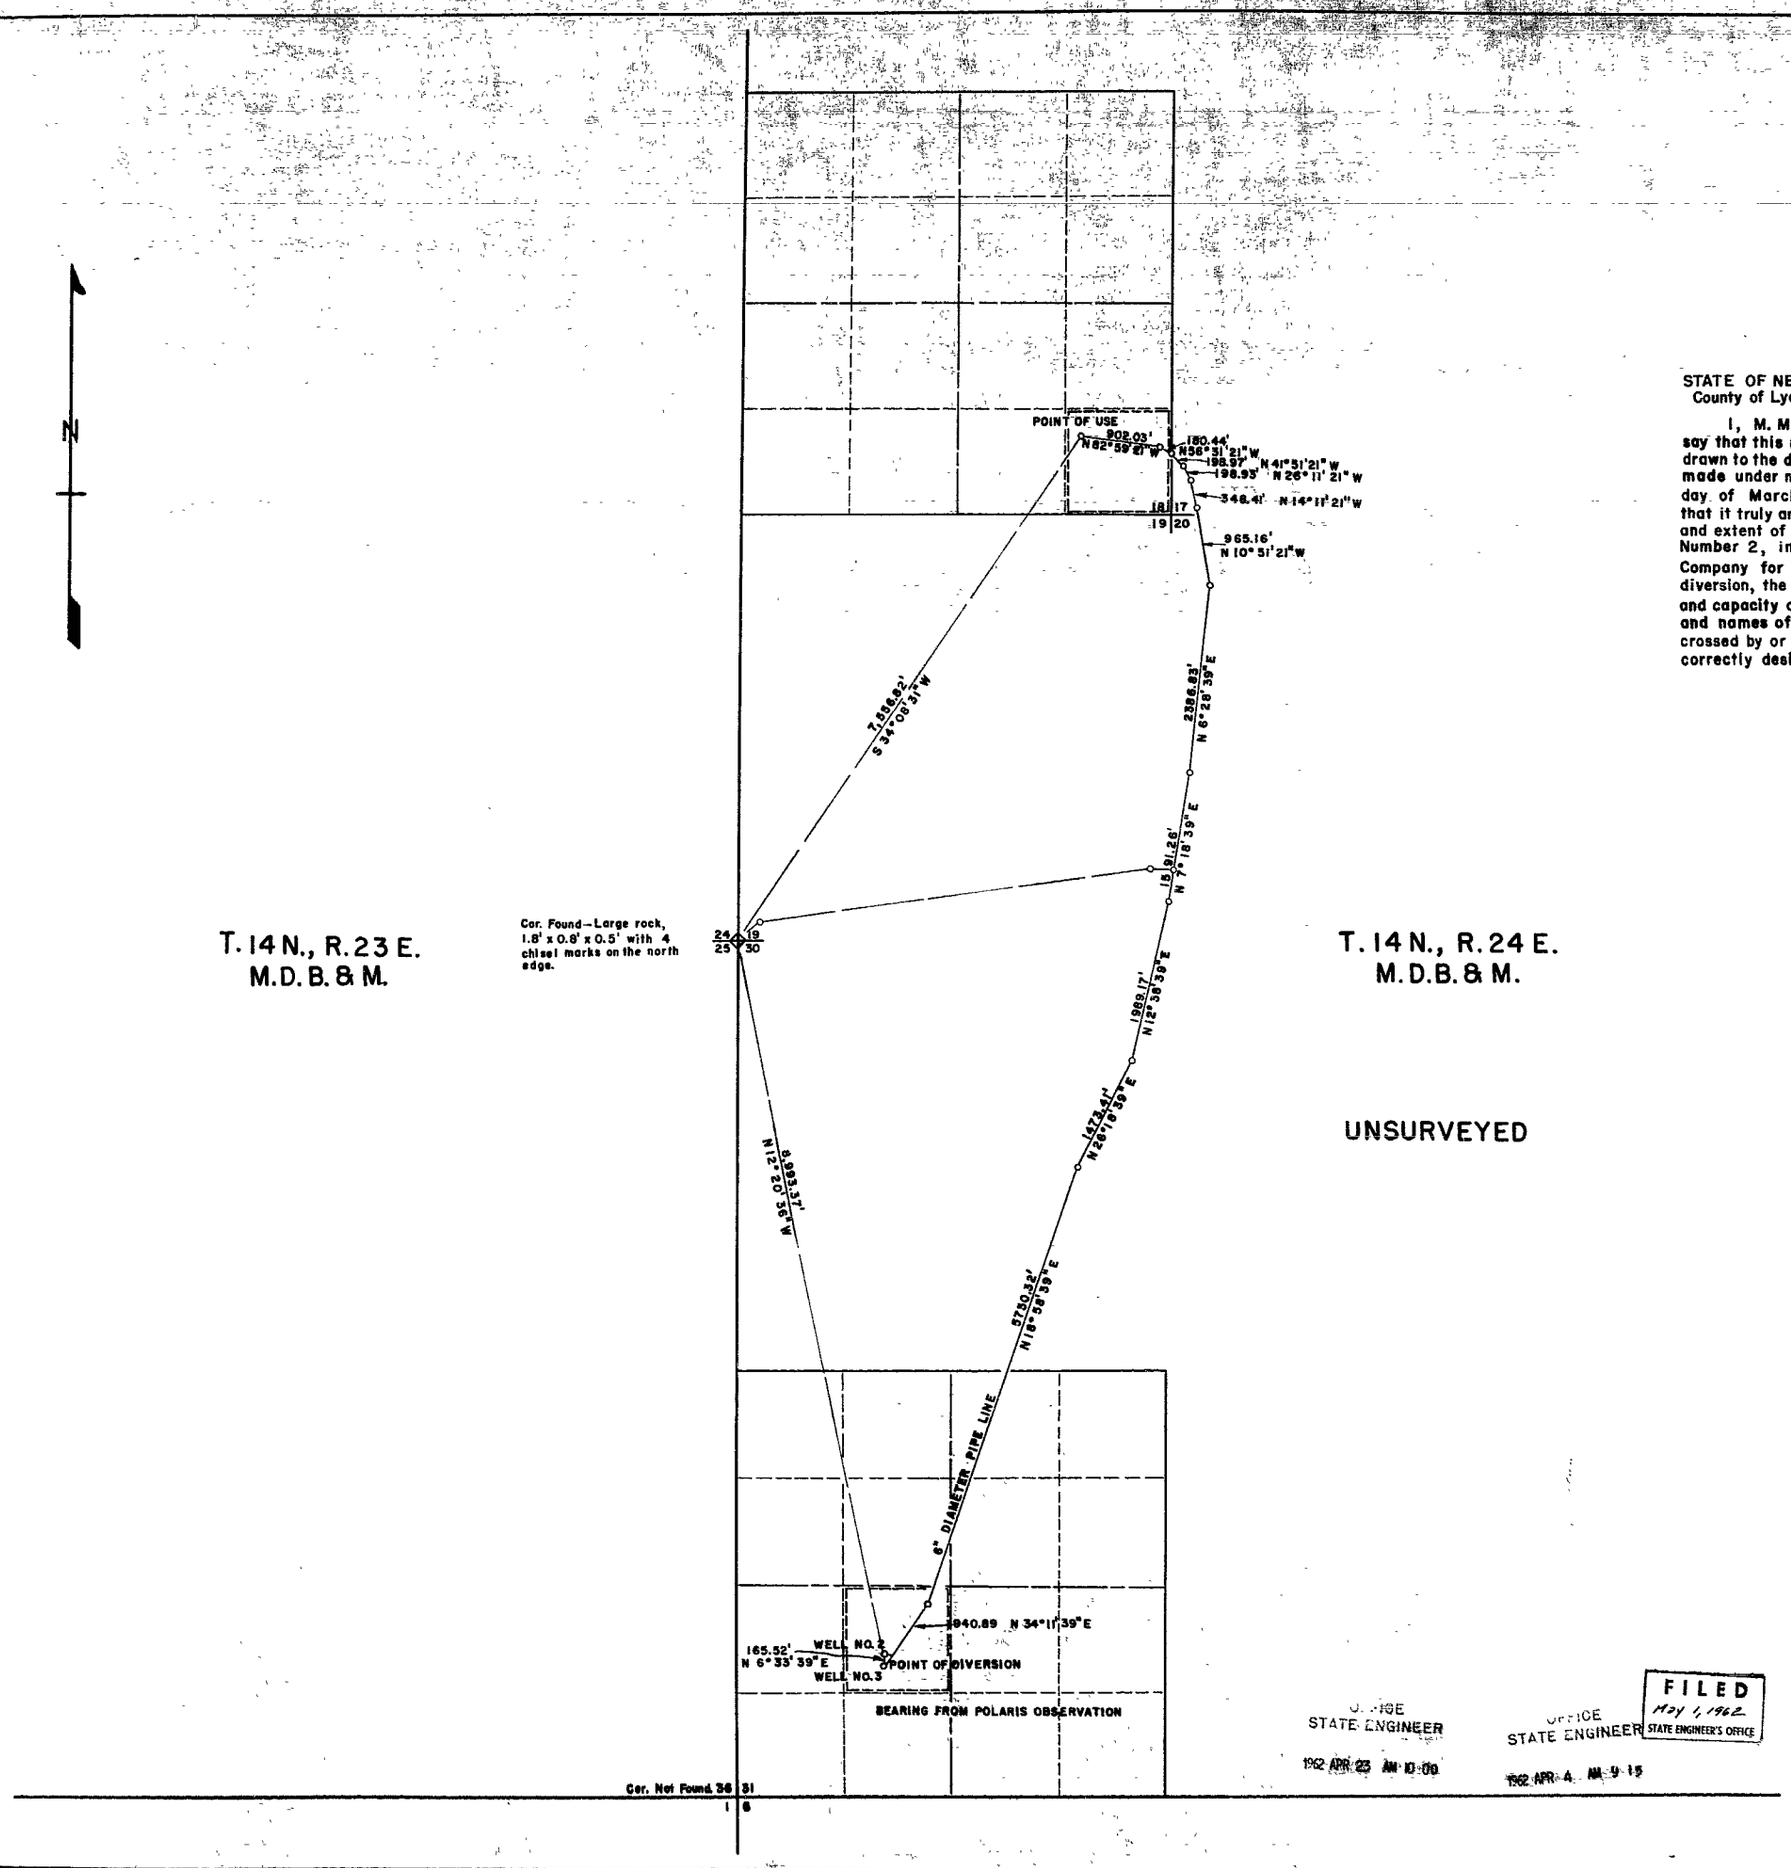

STATE OF NEVADA
County of Lyon } SS

I, M. M. Harcourt, being first duly sworn, depose and say that this map, consisting of 1 sheet, has been correctly drawn to the designated scale from field notes of a survey made under my supervision and direction, between the 19th day of March, and the 26th day of March, 1962; that it truly and correctly represents the proposed location and extent of the works used to divert water from Well Number 2, in Douglas County, by The Standard Slag Company for milling purposes. That the proposed point of diversion, the location of the mill, the approximate size and capacity of the diverting conduit, and the location and names of all other works or streams which are crossed by or connected with said works, are fully and correctly designated hereon.

M. M. Harcourt
State Water Right Surveyor

Subscribed and sworn to before me this 2nd day of April, 1962.
Notary Public in and for Lyon County, Nevada.
Philip M. DeLongchamps
My Commission expires: 12/21/65

Scale: 1" = 1000'
0 1000 2000

OFFICE STATE ENGINEER
1962 APR 23 AM 10 09

OFFICE STATE ENGINEER
1962 APR 4 AM 9 15

FILED
MAY 1, 1962
STATE ENGINEER'S OFFICE

MAP

TO ACCOMPANY APPLICATION TO APPROPRIATE WATER

FOR MILLING

by

THE STANDARD SLAG COMPANY

from

WELL NUMBER 2

20432