T.46N., R.33E., M.D.B.&M.

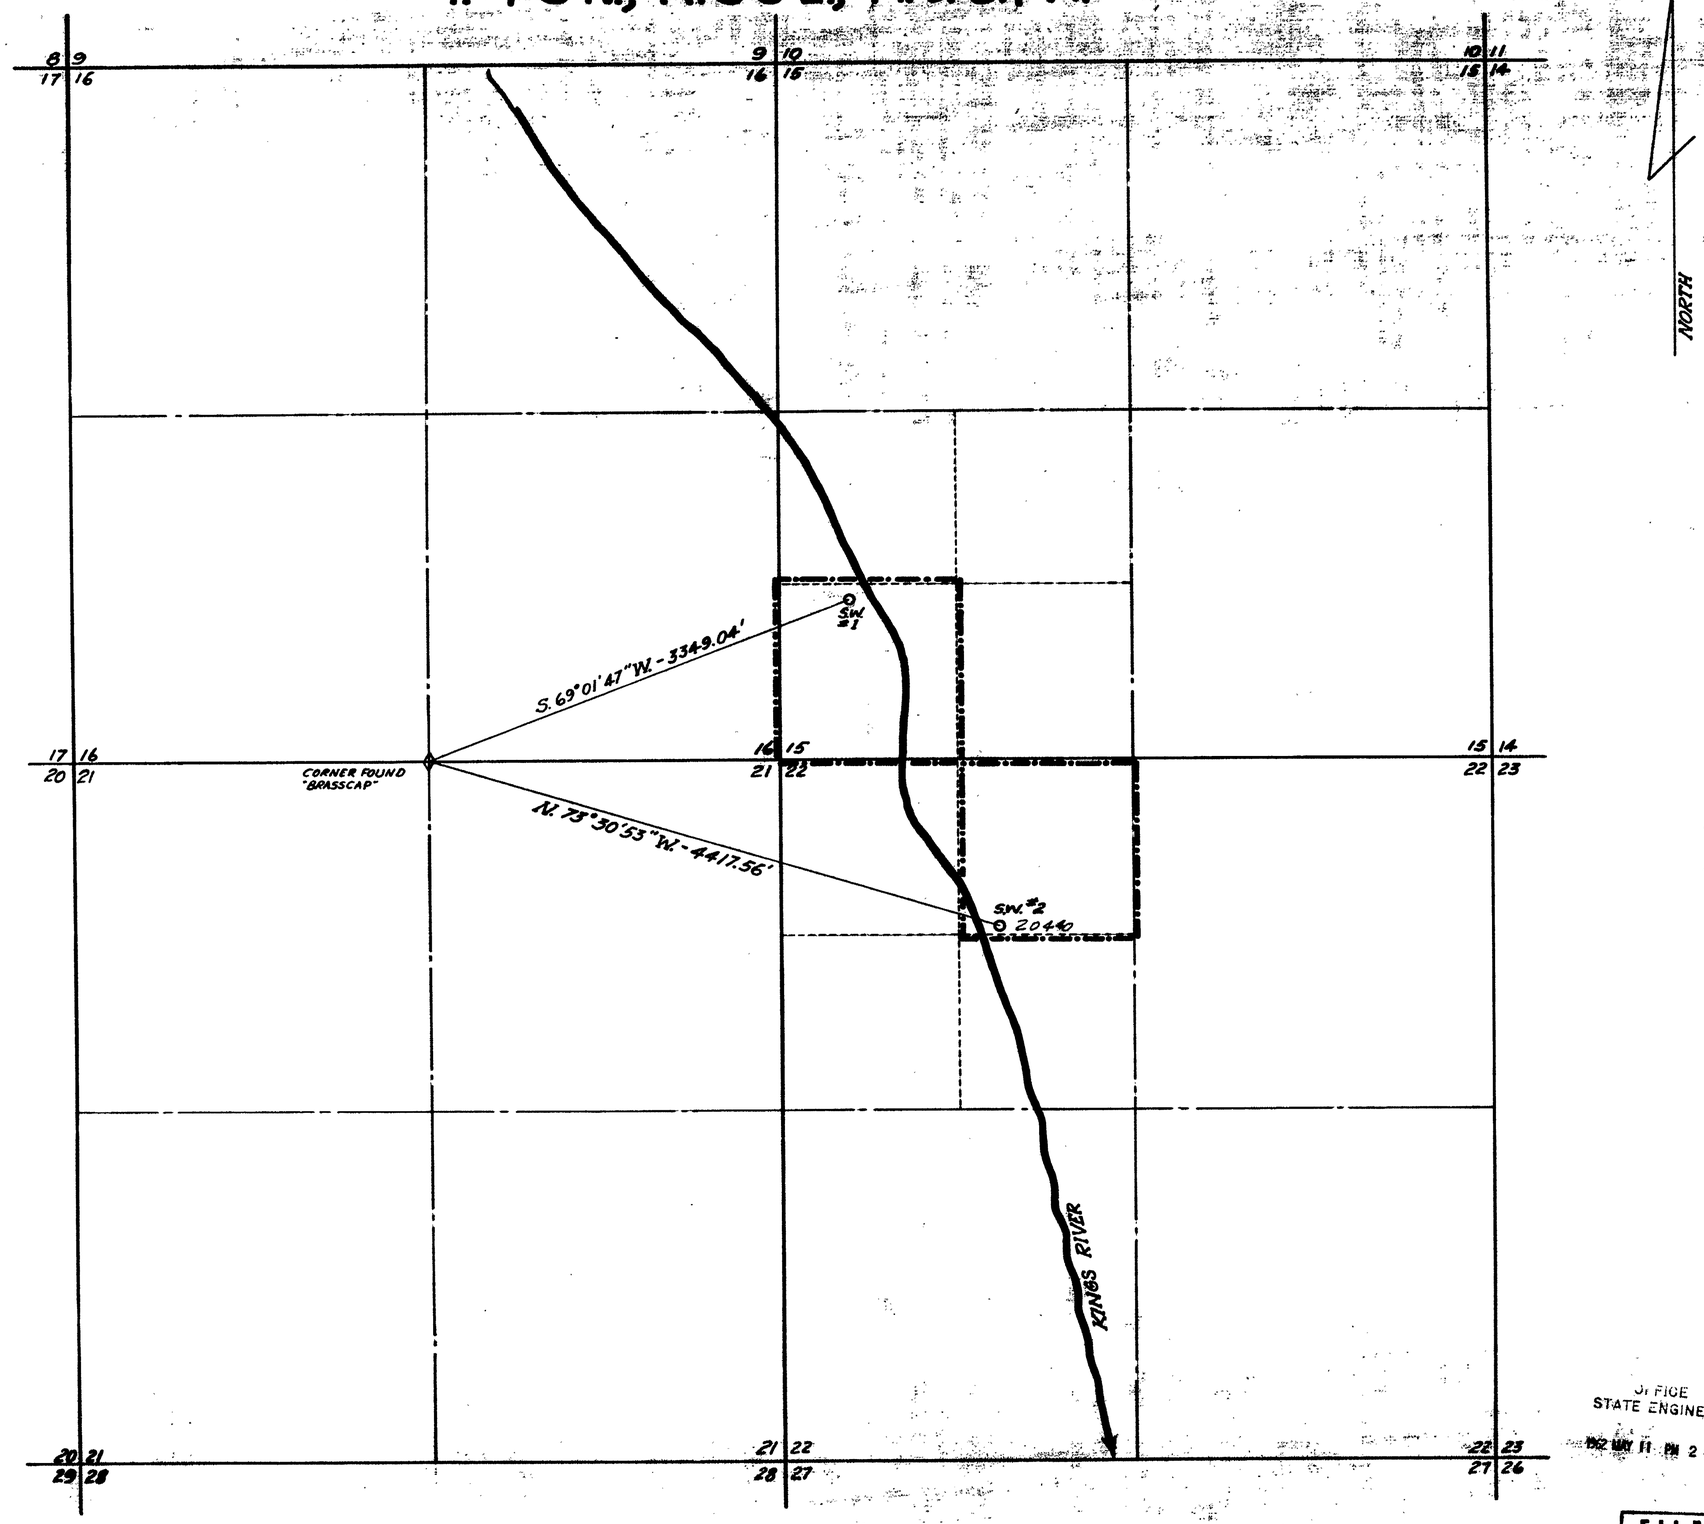

STATE OF NEVADA
COUNTY OF ORMSBY } S.S.

I, RICHARD M. BLACK, BEING FIRST DULY SWORN, DEPOSE AND SAY THAT THIS MAP, CONSISTING OF ONE SHEET, HAS BEEN CORRECTLY DRAWN TO THE DESIGNATED SCALE FROM FIELD NOTES OF A SURVEY MADE BY ME ON THE 1ST DAY OF JANUARY, 1962; THAT IT TRULY AND CORRECTLY REPRESENTS THE LOCATION AND EXTENT OF WORKS USED TO DIVERT WATER FROM UNDERGROUND IN HUMBOLDT COUNTY BY BENGOA RANCHING CO., INC. FOR STOCKWATERING AND DOMESTIC PURPOSES. THAT THE POINTS OF DIVERSION, THE APPROXIMATE LOCATION AND SIZE OF THE DIVERTING CHANNEL OR OTHER CONDUIT, THE PLACE AND MANNER OF USE, AND THE LOCATION AND NAMES OF ALL OTHER WORKS OR STREAMS WHICH ARE CROSSED BY, OR CONNECTED WITH THE SAID WORKS, ARE FULLY AND CORRECTLY DESIGNATED THEREON.

Richard M. Black
STATE WATER RIGHT SURVEYOR

SUBSCRIBED AND SWORN TO BEFORE ME THIS 11TH DAY OF MAY, 1962.

Mrs Hilda Sherwood

NOTARY PUBLIC IN AND FOR ORMSBY COUNTY, NEVADA.

My Commission Expires July 1, 1963

600 0 600 1200 1800 2400 3000

SCALE: 1" = 600'

OFFICE
STATE ENGINEER
1962 MAY 11 PM 2 48

FILED
May 11, 1962
STATE ENGINEER'S OFFICE

20440 CERTIFICATE No. 6089 ~~ISSUED~~ July 29, 1966

20439 CERTIFICATE No. 6088 ISSUED July 29, 1966

MAP TO ACCOMPANY APPLICATION
TO APPROPRIATE WATER
FOR STOCKWATERING & DOMESTIC
BY BENGOA RANCHING CO., INC.
FROM UNDERGROUND

20440 20439 - File under