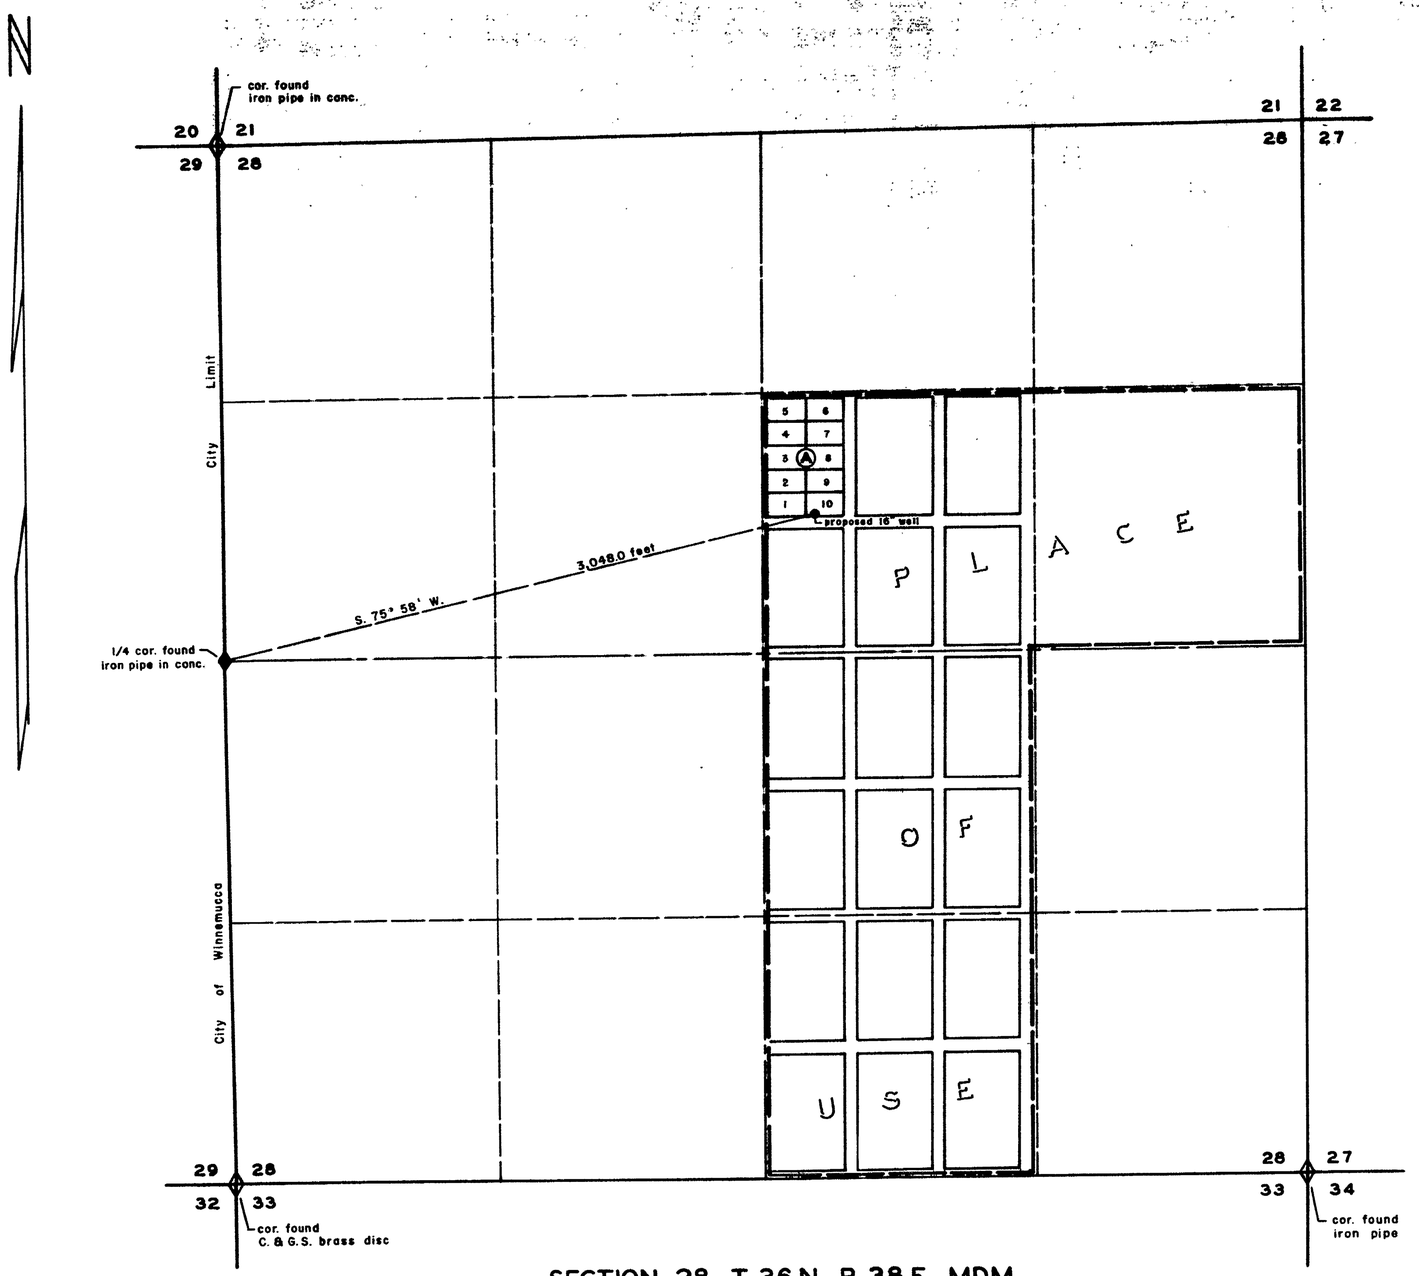

SECTION 28, T.36 N., R.38 E., MDM.

STATE OF NEVADA SS
COUNTY OF HUMBOLDT

I, *William J. Newman*, being first duly sworn, depose and say that this map, consisting of one sheet, has been correctly drawn to the designated scale from field notes of a survey made by me on the *21st* day of *May*, 1962; that it truly and correctly represents the proposed location and extent of the works used to divert water from *underground* in *Humboldt* County, by *FRANCIS N. NEVILLE and H. O. MEYER* for quasi-municipal (subdivision) and domestic purposes. That the proposed point of diversion, the approximate location and size of the diverting well, and the boundary of all lands embodied in the tract owned or controlled by the applicant, showing by 40-acre subdivision the areas upon which it is proposed to use the water applied for, are fully and correctly designated thereon.

William J. Newman
State Water Right Surveyor

Subscribed and sworn to before me this 24th day of May, 1962

Harvey Durbin
Notary Public in and for Humboldt County, Nevada.

My commission expires November 10, 1964

SCALE 1 IN. - 400 FT.

500 0 500 1000

Bearing reference - West line Section 28, T. 36 N., R. 38 E., MDM. between W 1/4 corner and NW corner - N. 0° 32' 20" W. from Harmony Canyon Subdivision Plat approved May 31, 1960 filed with the Humboldt County Recorder.

FILED
May 28, 1962
STATE ENGINEER'S OFFICE

STATE ENGINEER

MAY 28 AM 11 10

MAP
TO ACCOMPANY APPLICATION TO
APPROPRIATE WATER FOR
QUASI-MUNICIPAL (SUBDIVISION)
AND DOMESTIC USE
BY FRANCIS N. NEVILLE & H. O. MEYER
FROM UNDERGROUND

20476