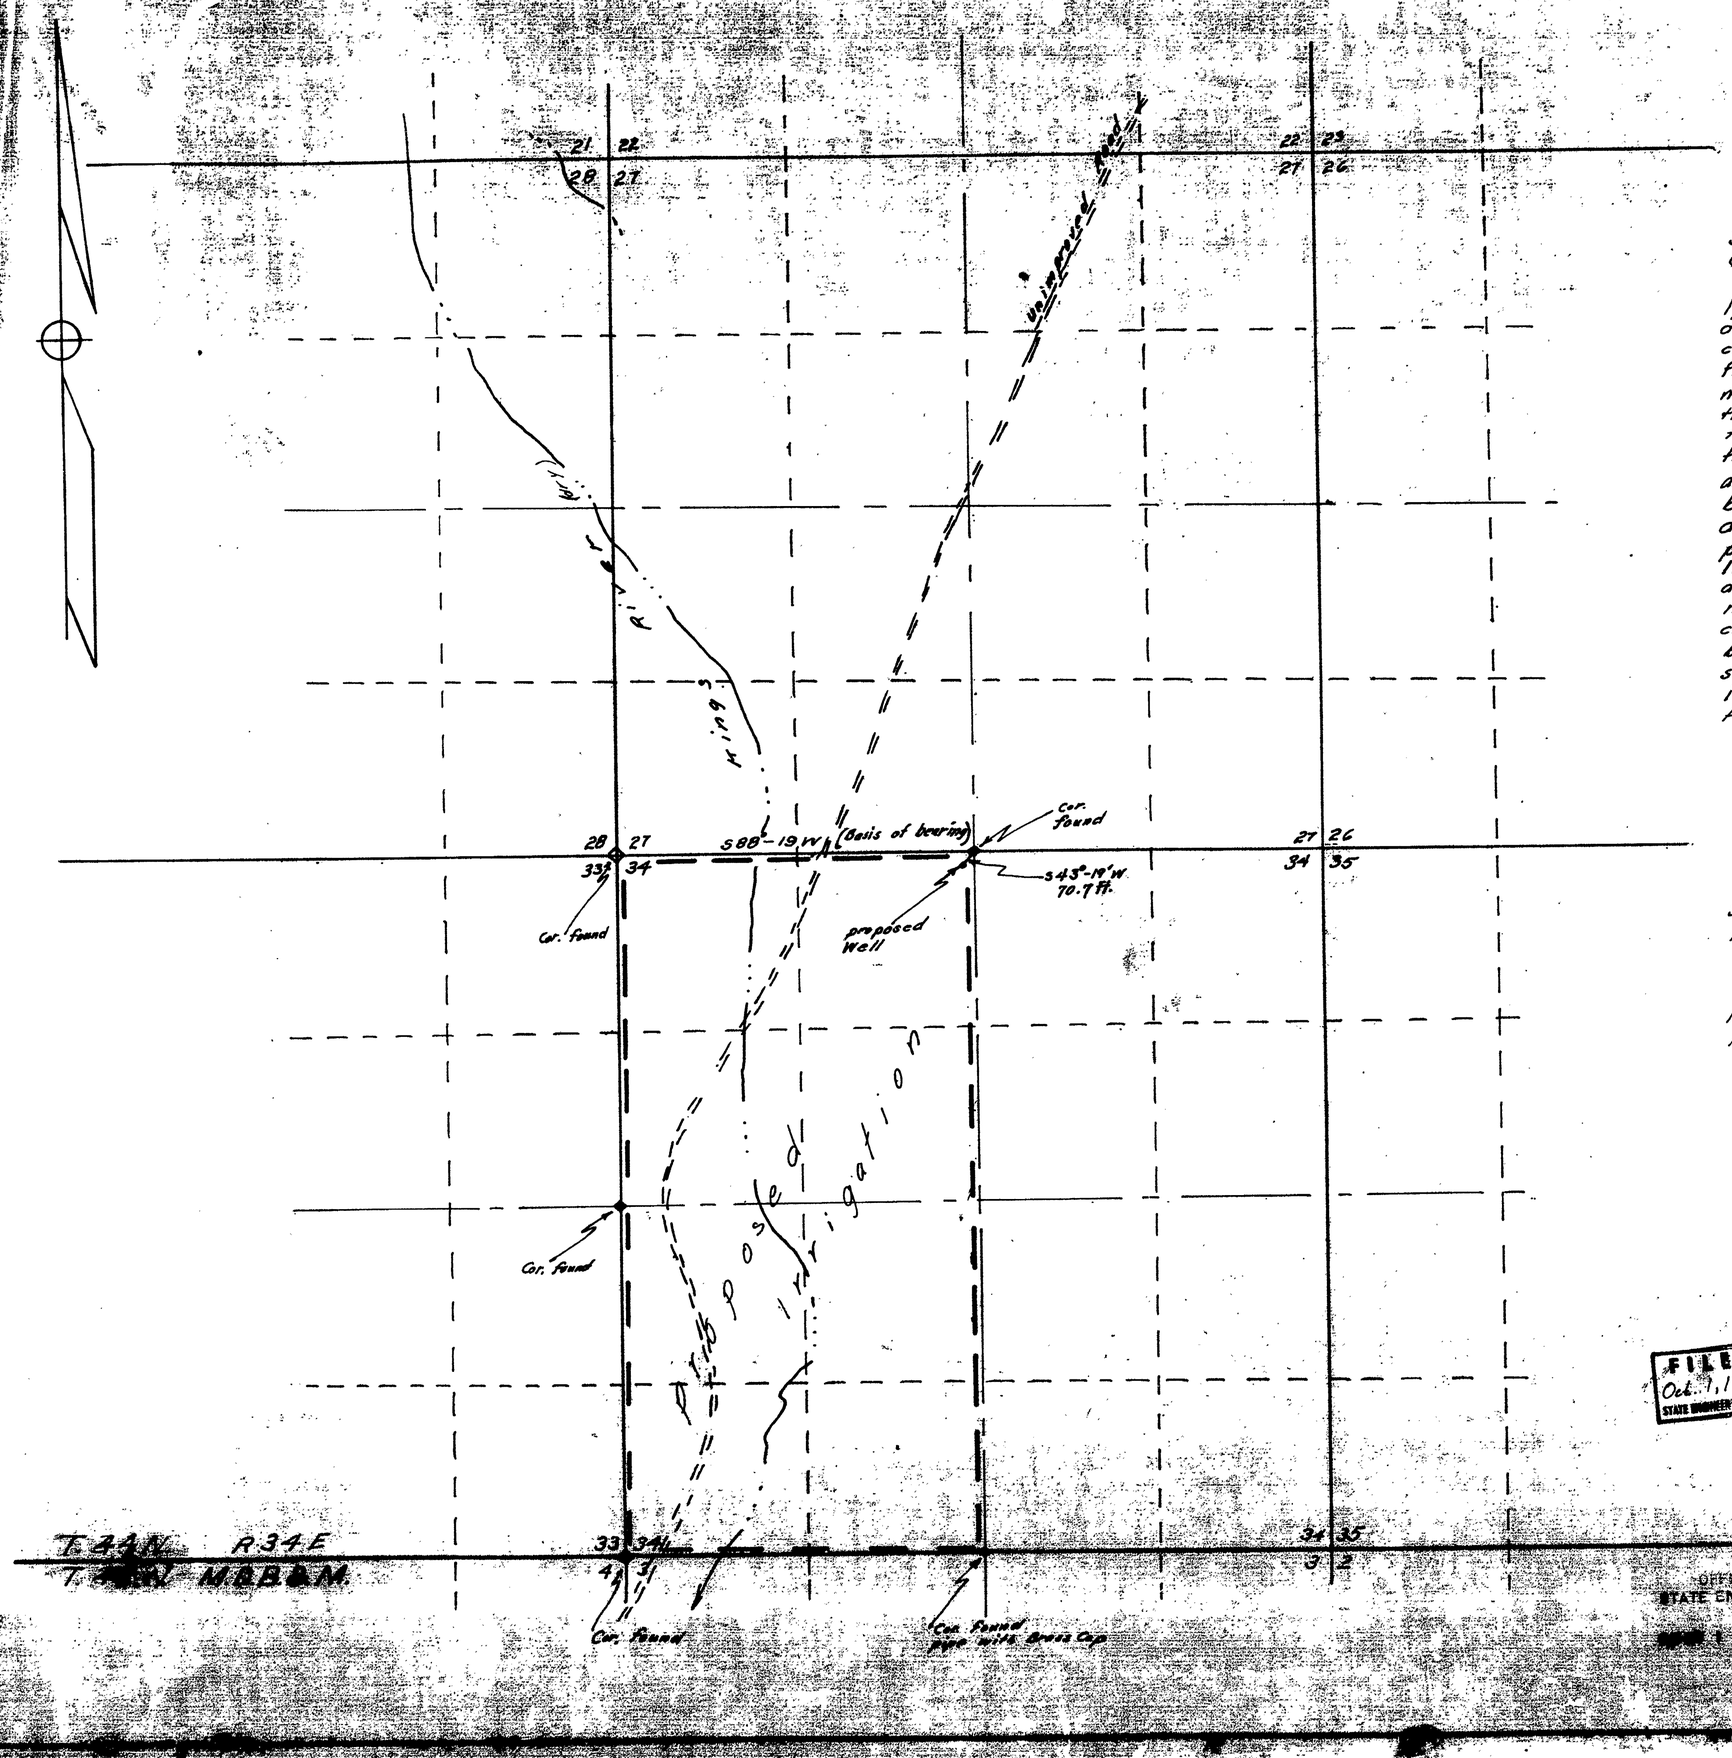

State of Nevada
County of Humboldt } S.S.

I, J.R Caldwell, being first duly sworn, depose and say that this map has been correctly drawn to the designated scale from field notes of a survey made by me on the 21st day of September, 1962, that it truly and correctly represents the proposed location and extend of the works used to divert water from an underground source, in Humboldt County by Frank Perko for Irrigation and domestic purposes, that the proposed point of diversion, the approximate location and size of the diverting channel, all reservoirs or basins, the location and names of all other works which will cross or connect with the proposed works, and the boundary of all lands, showing by 40-acre subdivisions the areas proposed to be irrigated, are fully and correctly designated thereon.

J R Caldwell
State Water Right Surveyor

Subscribed and sworn to before me this 28th day of September, 1962

James C. Callahan
Notary Public in and for Humboldt County, Nevada
My commission expires February 28, 1963

FILED
Oct. 1, 1962
STATE ENGINEER'S OFFICE

Scale 1" = 600'
600 0 600 1200 1800

OFFICE
STATE ENGINEER

MAP

To Accompany Application To Appropriate Water For Irrigation & Domestic Purposes

By Frank Perko

From An Underground Source

20483