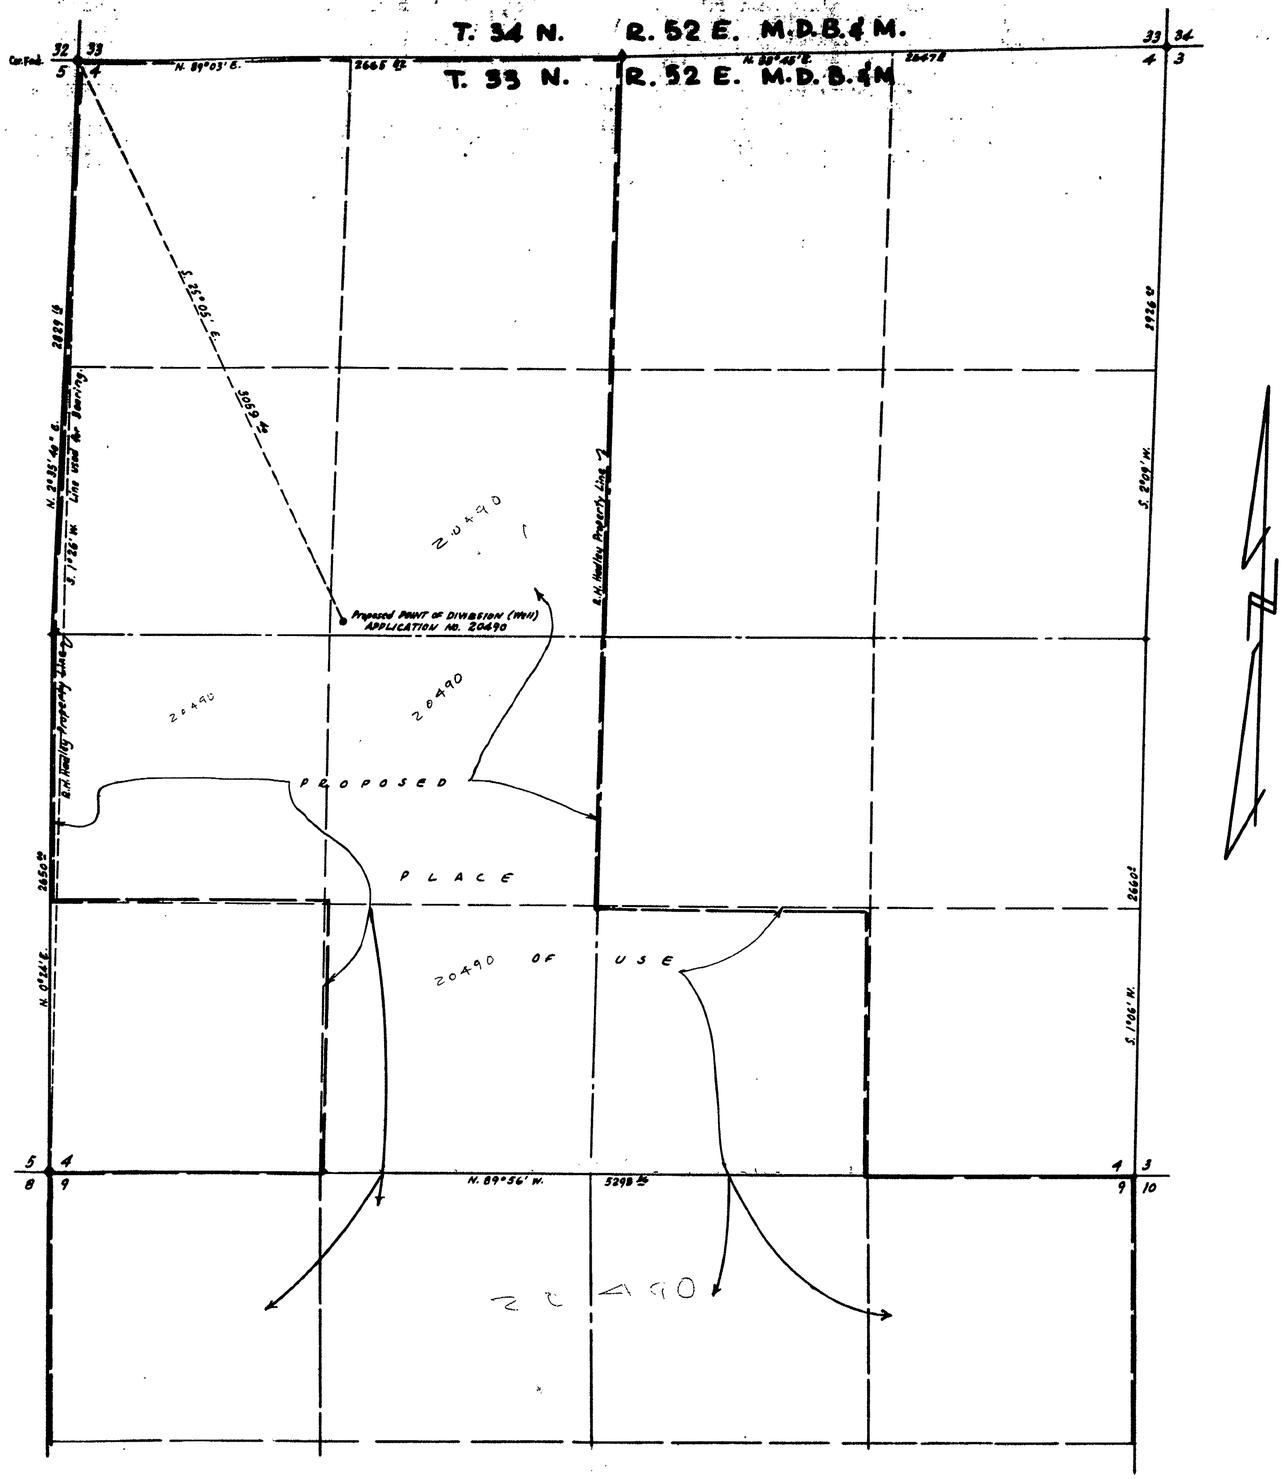

STATE of NEVADA
COUNTY of ELKO } ss.

I, W.H. Settelmeyer, being first duly sworn, depose and say that this map, consisting of one sheet, has been correctly drawn to the designated scale from field notes of a survey made by me on the 29th day of March, 1963; that it truly and correctly represents the proposed location and extent of the works used to divert water from underground sources in ELKO County by R.H. HADLEY for irrigation and domestic purposes. That the proposed point of diversion, the approximate location and size of the diverting channel, all reservoirs or basins, the location and names of all other works which will cross or connect with the proposed works, and the boundary of all lands, showing by 40-acre subdivisions the areas proposed to be irrigated, are fully and correctly designated thereon.

W.H. Settelmeyer
State Water Right Surveyor

Subscribed and sworn to before me the 1st day of April, 1963.

Frank Weinrauch
Notary Public in and for Elko County, Nev.
My commission expires 2/3/67

0 100 200 500 1000 1500
Scale: 1" = 400'

FILED
April 3, 1963
STATE ENGINEER'S OFFICE

STATE ENGINEER
1963 APR 3 AM 9 17

MAP
TO ACCOMPANY APPLICATION
TO APPROPRIATE WATER
FOR IRRIGATION & DOMESTIC
BY R.H. HADLEY from
UNDERGROUND SOURCES
...

20490