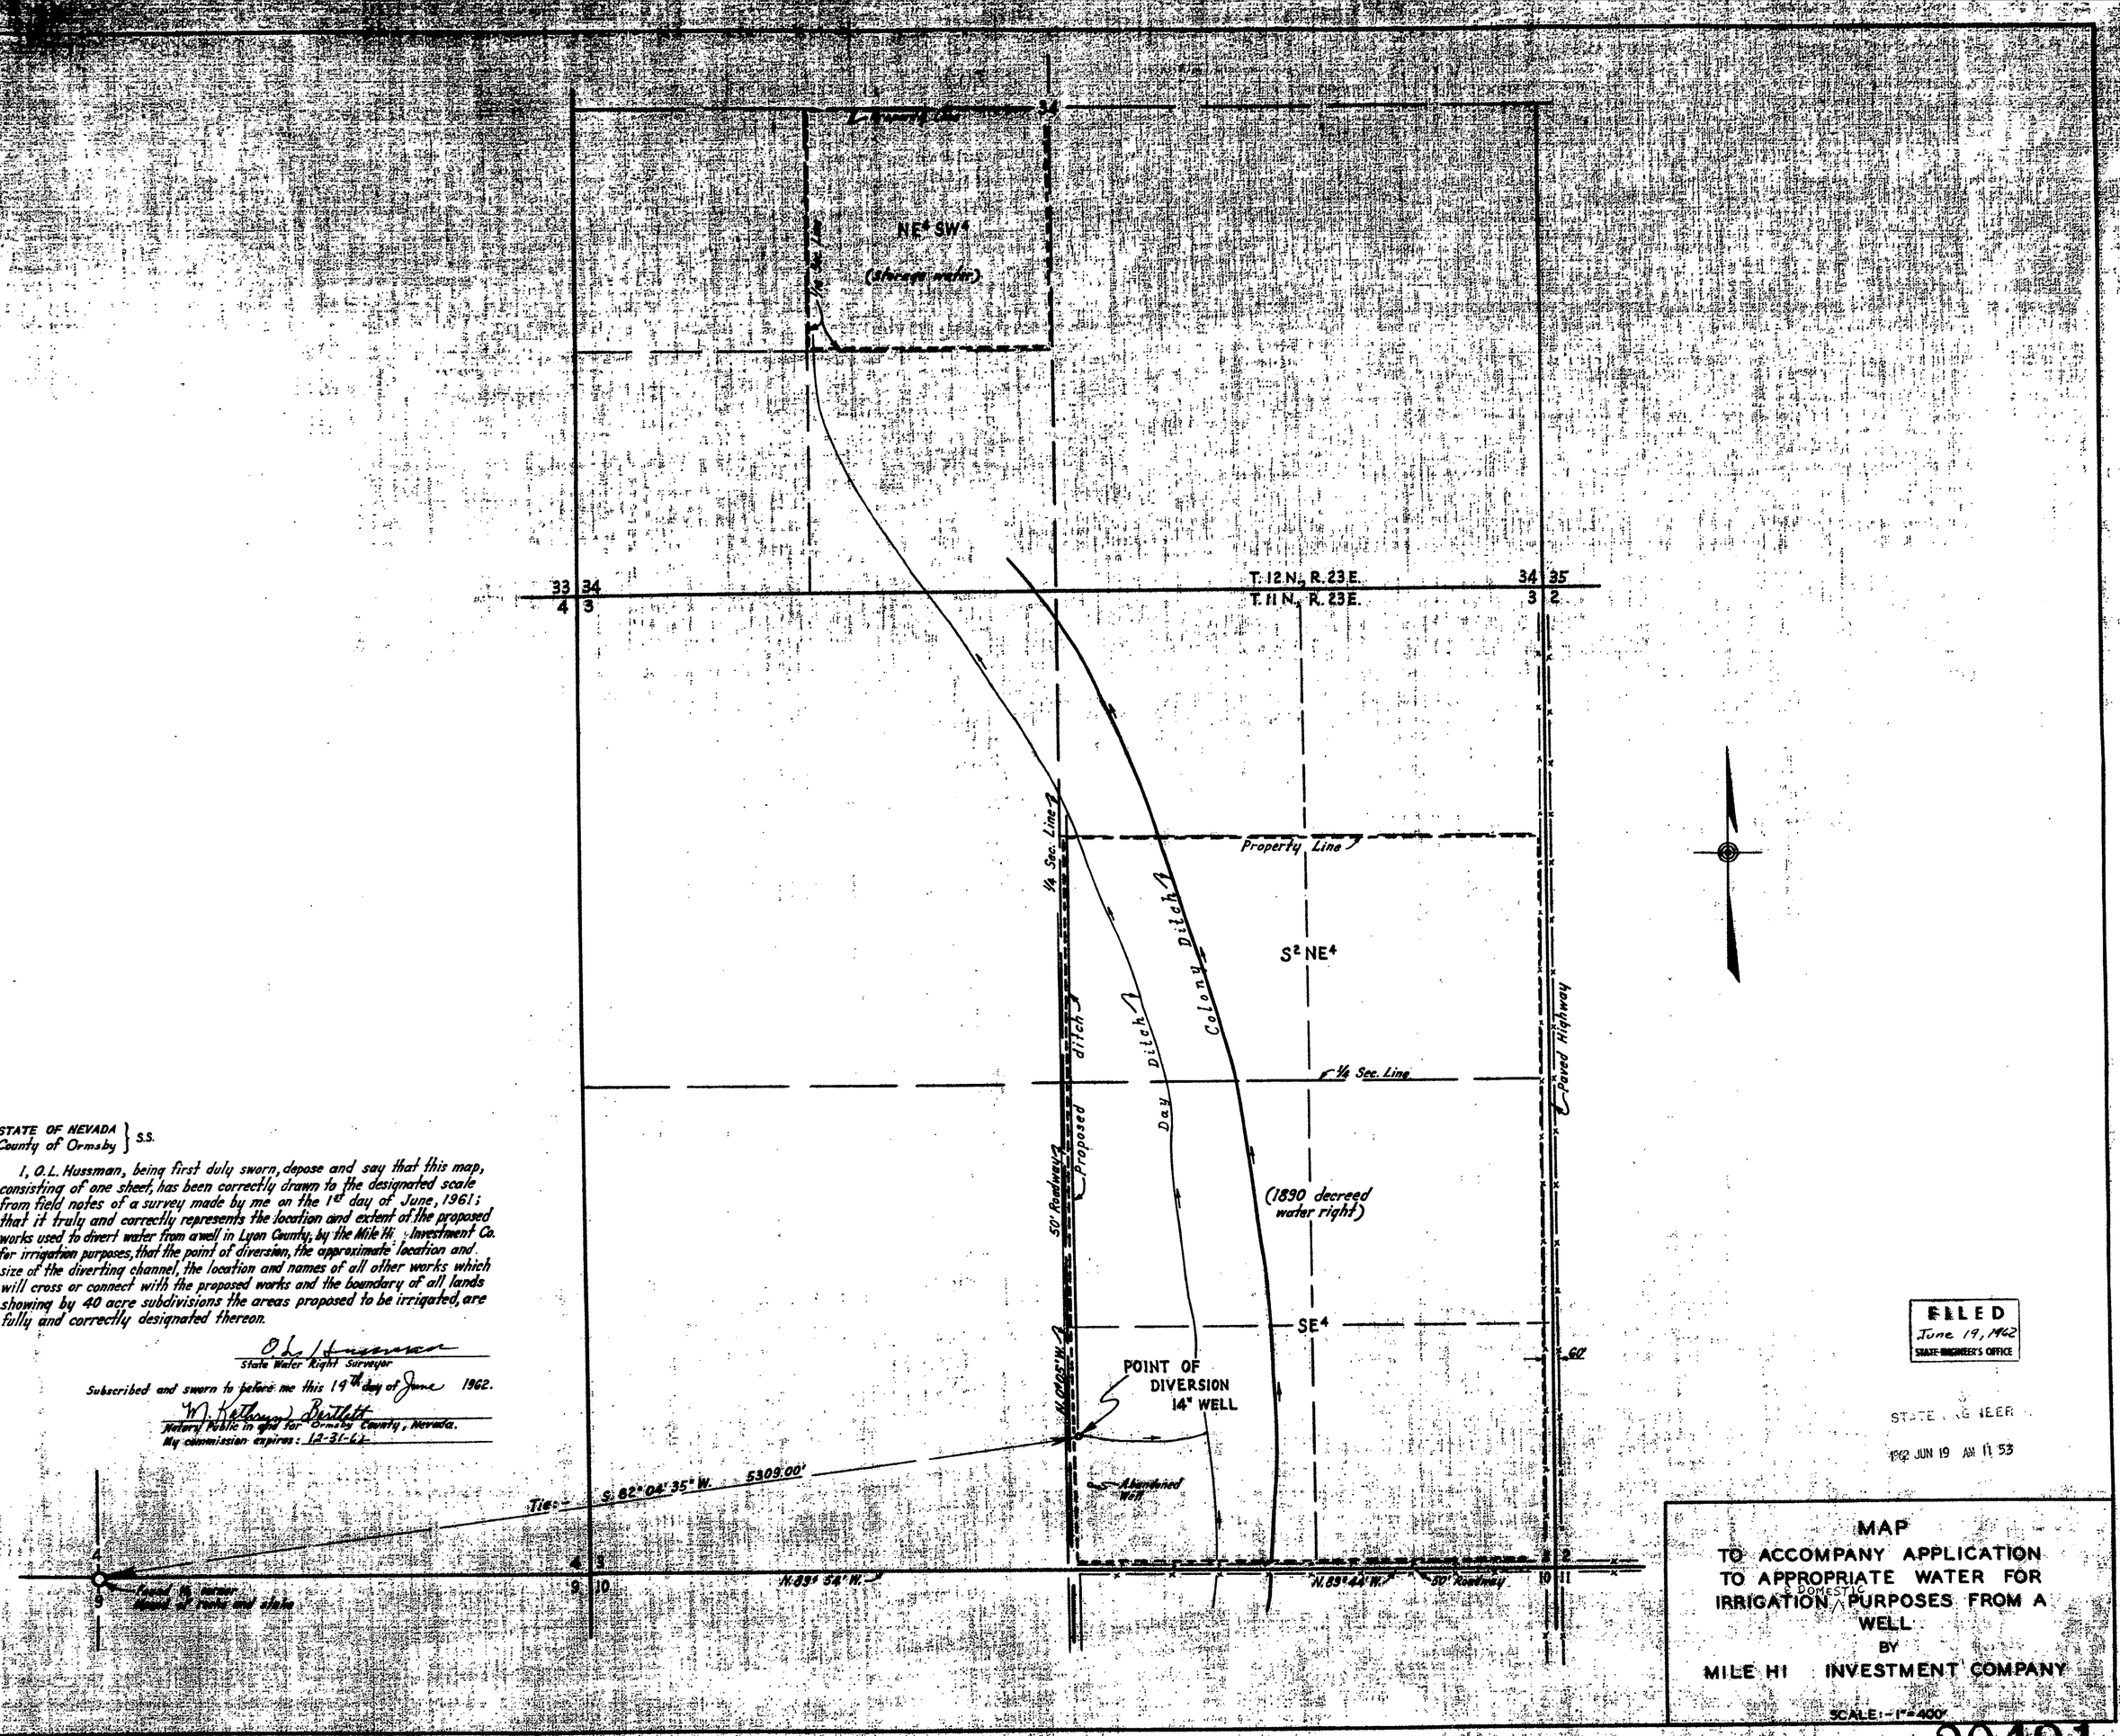

STATE OF NEVADA
County of Ormsby } S.S.

I, O.L. Hussman, being first duly sworn, depose and say that this map, consisting of one sheet, has been correctly drawn to the designated scale from field notes of a survey made by me on the 1st day of June, 1961; that it truly and correctly represents the location and extent of the proposed works used to divert water from a well in Lyon County, by the Mile Hi Investment Co. for irrigation purposes, that the point of diversion, the approximate location and size of the diverting channel, the location and names of all other works which will cross or connect with the proposed works and the boundary of all lands showing by 40 acre subdivisions the areas proposed to be irrigated, are fully and correctly designated thereon.

O.L. Hussman
State Water Right Surveyor

Subscribed and sworn to before me this 19th day of June 1962.

M. Kathryn Bartlett
Notary Public in and for Ormsby County, Nevada.
My commission expires: 12-31-62

FILED
June 19, 1962
STATE ENGINEER'S OFFICE

STATE ENGINEER
1962 JUN 19 AM 11 53

MAP
TO ACCOMPANY APPLICATION
TO APPROPRIATE WATER FOR
IRRIGATION & DOMESTIC PURPOSES FROM A
WELL
BY
MILE HI INVESTMENT COMPANY

SCALE:- 1" = 400'

20491