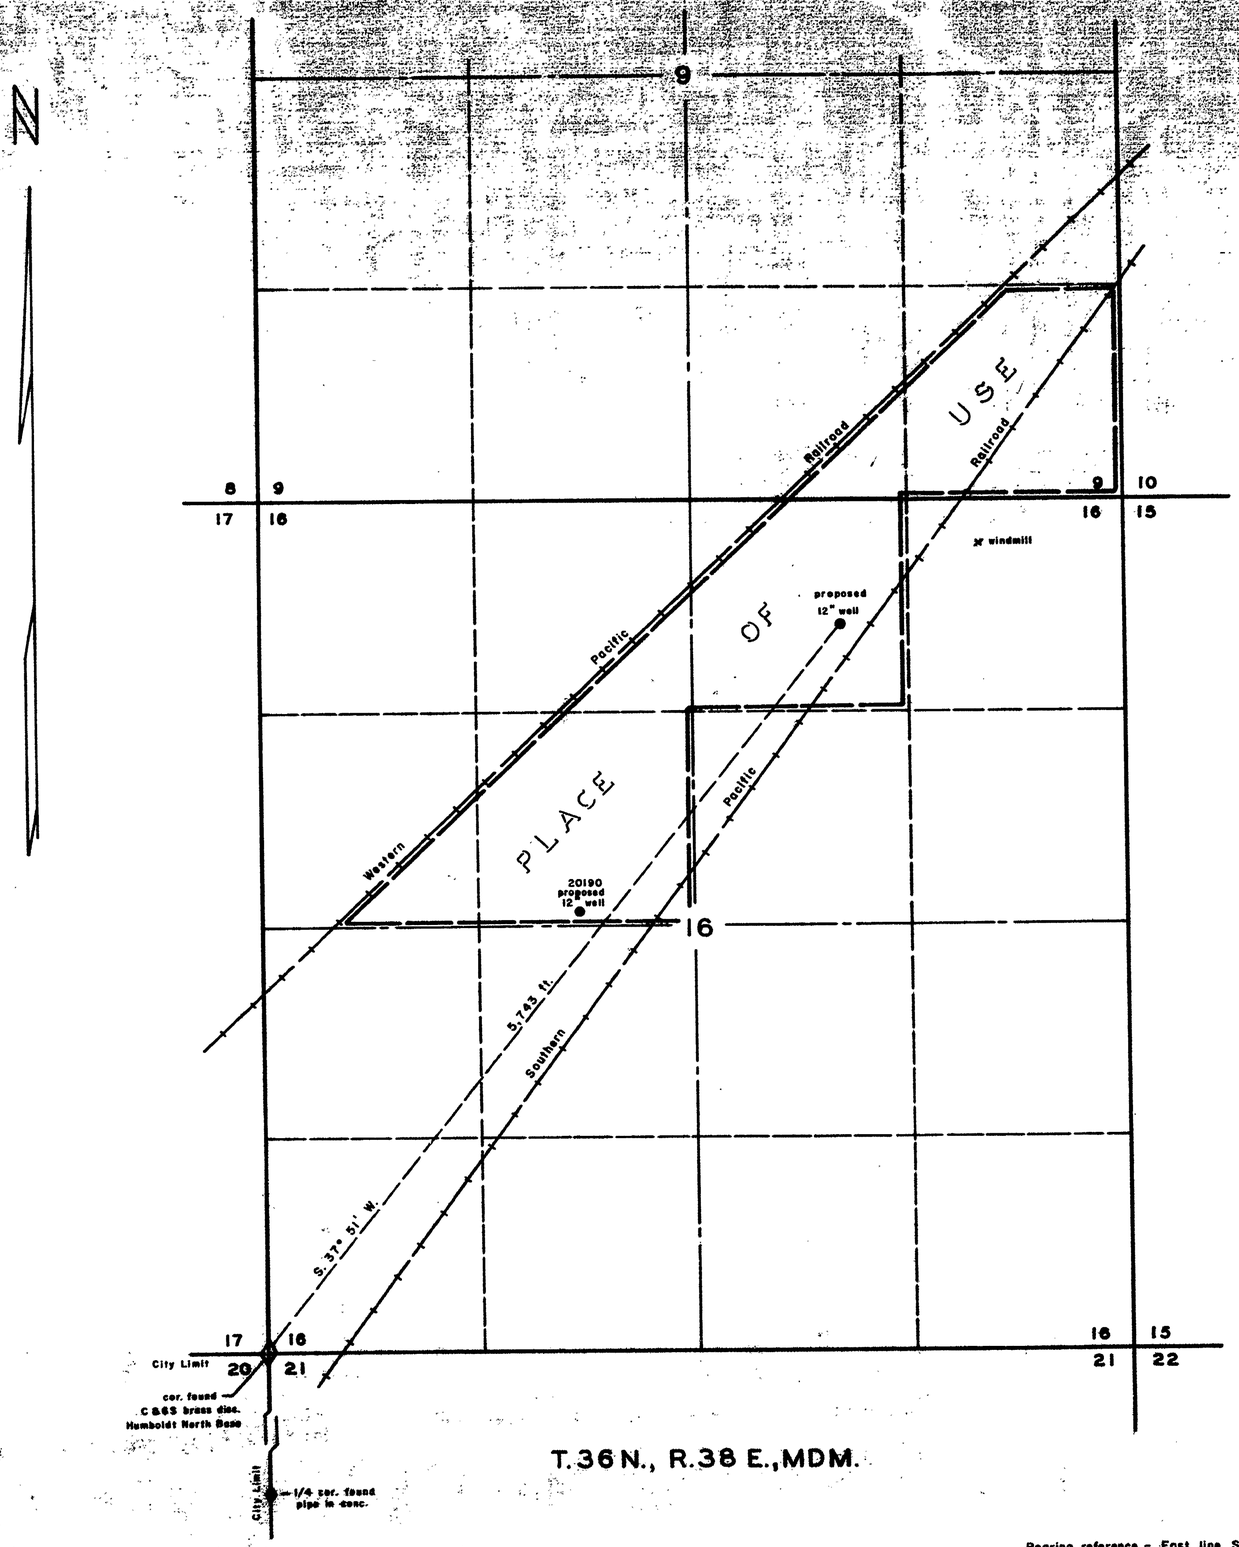

T.36 N., R.38 E., MDM.

Bearing reference - East line Section 20, T.36 N., R.38 E., MDM. from approved Winnemucca City Limit plat filed with County Recorder, Humboldt County, Nevada. S. 0° 09' 40" W. Sections plotted from G.L.O. plat.

STATE OF NEVADA SS
COUNTY OF HUMBOLDT

I, *William J. Newman*, being first duly sworn, depose and say that this map, consisting of one sheet, has been correctly drawn to the designated scale from field notes of a survey made by me on the 31st day of July, 1962; that it truly and correctly represents the proposed location and extent of the works used to divert water from *underground* in *Humboldt* County, by *NEVADA INDUSTRIES, INC.* for industrial (assembly and bottling plant) and domestic purposes. That the proposed point of diversion, the approximate location and size of the diverting well, all reservoirs or basins, the location and names of all other works which will cross or connect with the proposed works, and the boundary of all lands, shown by 40-acre subdivision which are embodied in the tract owned or controlled by the applicant, and upon which it is proposed to use the water applied for, are fully and correctly designated thereon.

William J. Newman
State Water Right Surveyor

Subscribed and sworn to before me this 9th day of August, 1962

Harvey Dustin
Notary Public in and for Humboldt County, Nevada

My Commission Expires November 10 1964

SCALE 1 IN. — 500 FT.

500 0 500 1000 1500

FILED
August 10, 1962
STATE ENGINEER'S OFFICE

MAP
TO ACCOMPANY APPLICATION TO
APPROPRIATE WATER FOR
INDUSTRIAL (ASSEMBLY & BOTTLING PLANT)
AND DOMESTIC USE
BY NEVADA INDUSTRIES, INC.
FROM UNDERGROUND

35713 20493