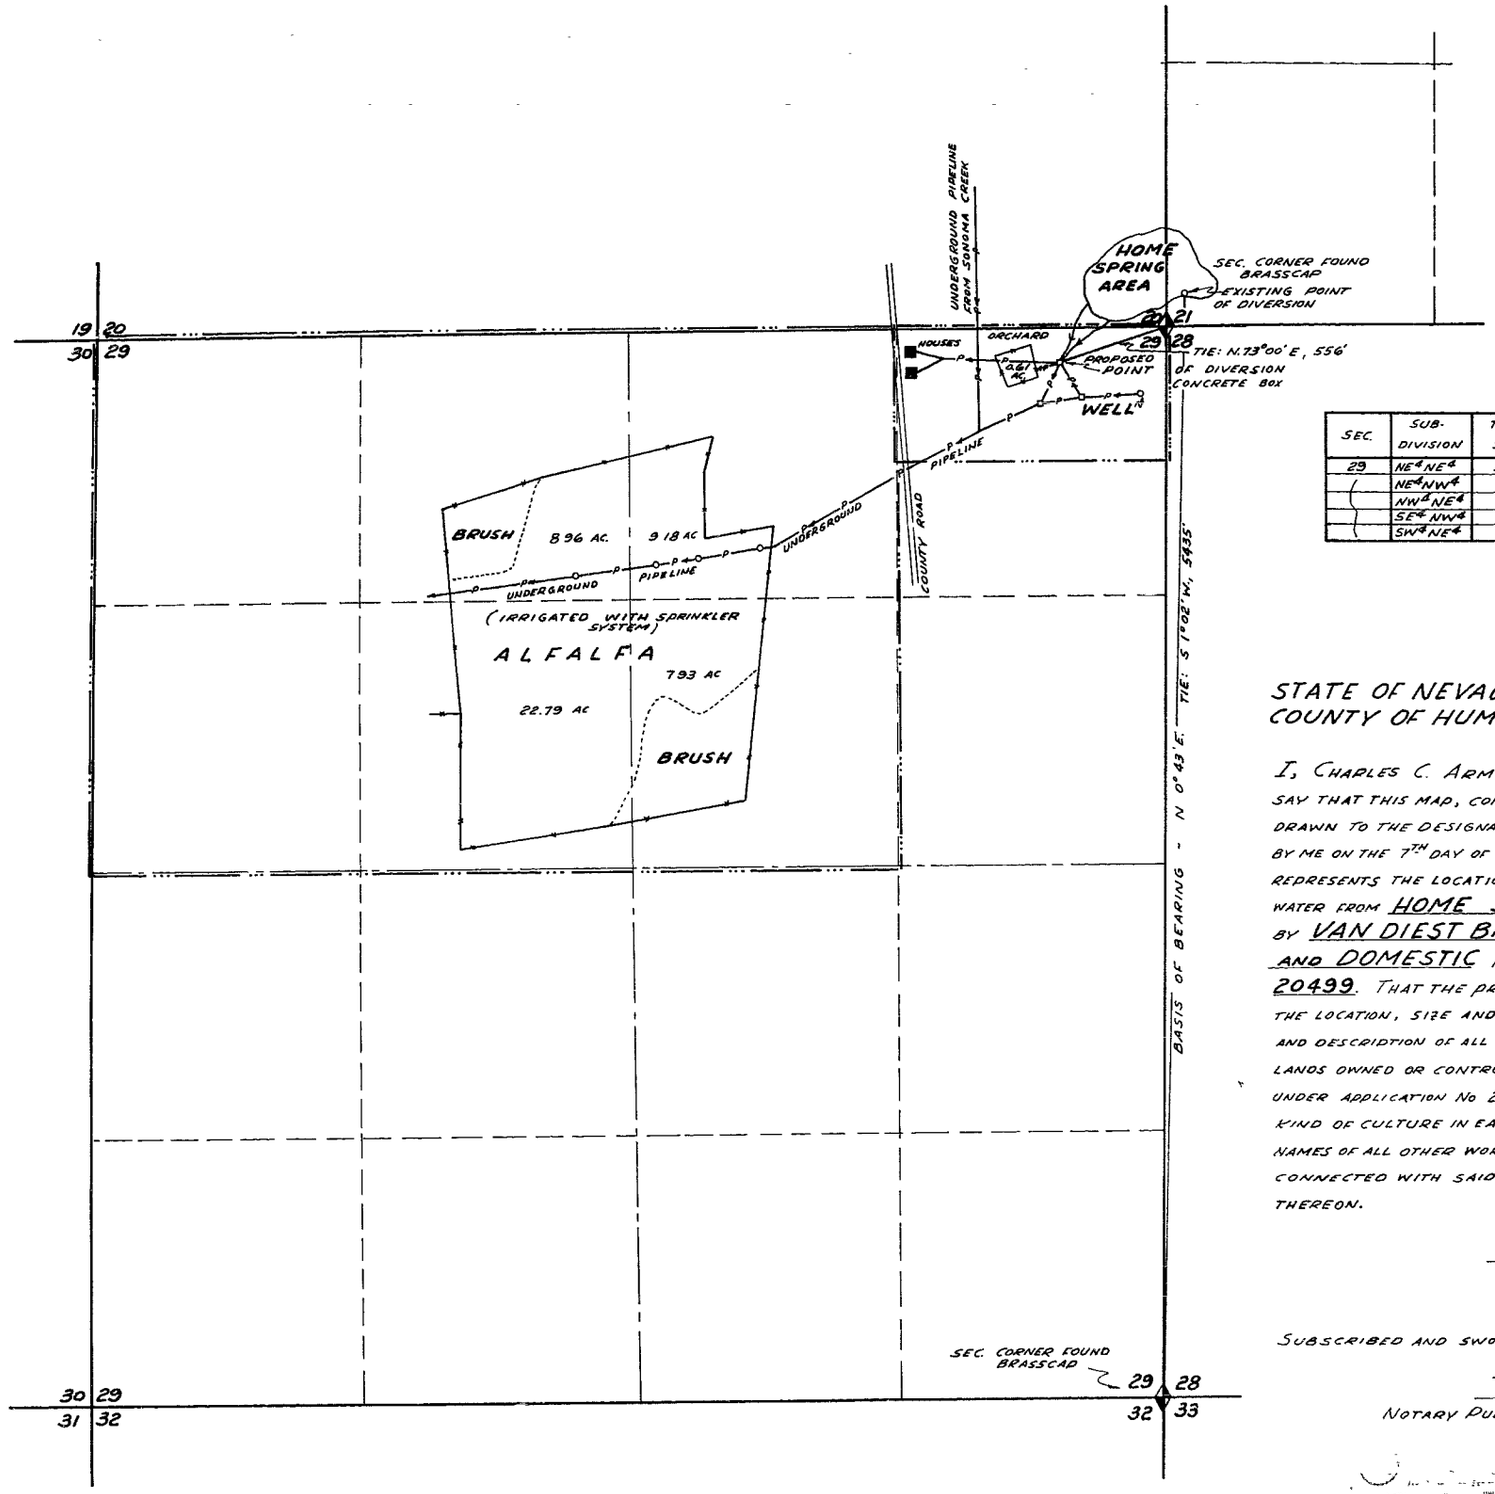

SEC.	SUB-DIVISION	TOWN-SHIP	RANGE	DESCRIPTION OF CULTURE	CULTURAL ACREAGE
29	NE¼NE¼	34 N.	38 E	ORCHARD	0.61
	NE¼NW¼			ALFALFA	8.96
	NW¼NE¼				9.18
	SE¼NW¼				22.79
	SW¼NE¼				7.93
				TOTAL :	49.47 ACRES

STATE OF NEVADA
COUNTY OF HUMBOLDT } SS

I, CHARLES C. ARMUTH, JR., BEING FIRST DULY SWORN, DEPOSE AND SAY THAT THIS MAP, CONSISTING OF ONE SHEET, HAS BEEN CORRECTLY DRAWN TO THE DESIGNATED SCALE FROM FIELD NOTES OF A SURVEY MADE BY ME ON THE 7TH DAY OF FEBRUARY, 1969, THAT IT TRULY AND CORRECTLY REPRESENTS THE LOCATION AND EXTENT OF THE WORKS USED TO DIVERT WATER FROM HOME SPRING, IN PERSHING COUNTY, BY VAN DIEST BROTHERS, INC., FOR IRRIGATION AND DOMESTIC PURPOSES UNDER APPLICATION No. 20499. THAT THE PROPOSED AND EXISTING POINTS OF DIVERSION, THE LOCATION, SIZE AND GRADES OF THE DIVERTING CONDUIT, LOCATION AND DESCRIPTION OF ALL MEASURING DEVICES, LOCATION AND EXTENT OF LANDS OWNED OR CONTROLLED BY THE APPLICANT UPON WATER APPLIED FOR UNDER APPLICATION No 20499 IS USED, TOGETHER WITH THE AREA AND KIND OF CULTURE IN EACH 40-ACRE SUBDIVISION, AND THE LOCATION AND NAMES OF ALL OTHER WORKS OR STREAMS WHICH ARE CROSSED BY OR CONNECTED WITH SAID WORKS ARE FULLY AND CORRECTLY DESIGNATED THEREON.

Charles C. Armuth Jr.
STATE WATER RIGHT SURVEYOR

SUBSCRIBED AND SWORN TO BEFORE ME THIS 25 DAY OF FEBRUARY, 1969

Marguerite E. Mowry
NOTARY PUBLIC IN AND FOR HUMBOLDT COUNTY, NEVADA

T. 34 N., R. 38 E., M. D. B. & M.

SCALE: 1" = 400'

MAP TO ACCOMPANY
APPLICATION TO CHANGE THE POINT
OF DIVERSION OF WATER UNDER
PERMIT No. 20499
AND ACCOMPANY
PROOF OF BENEFICIAL USE
FROM HOME SPRING
BY VAN DIEST BROTHERS, INC
FOR IRRIGATION & DOMESTIC

25031 CERTIFICATE No. 7362 ISSUED 5-20-70

FILED
JAN 1 1969
STATE ENGINEER'S OFFICE

25031 2049 Filed Under

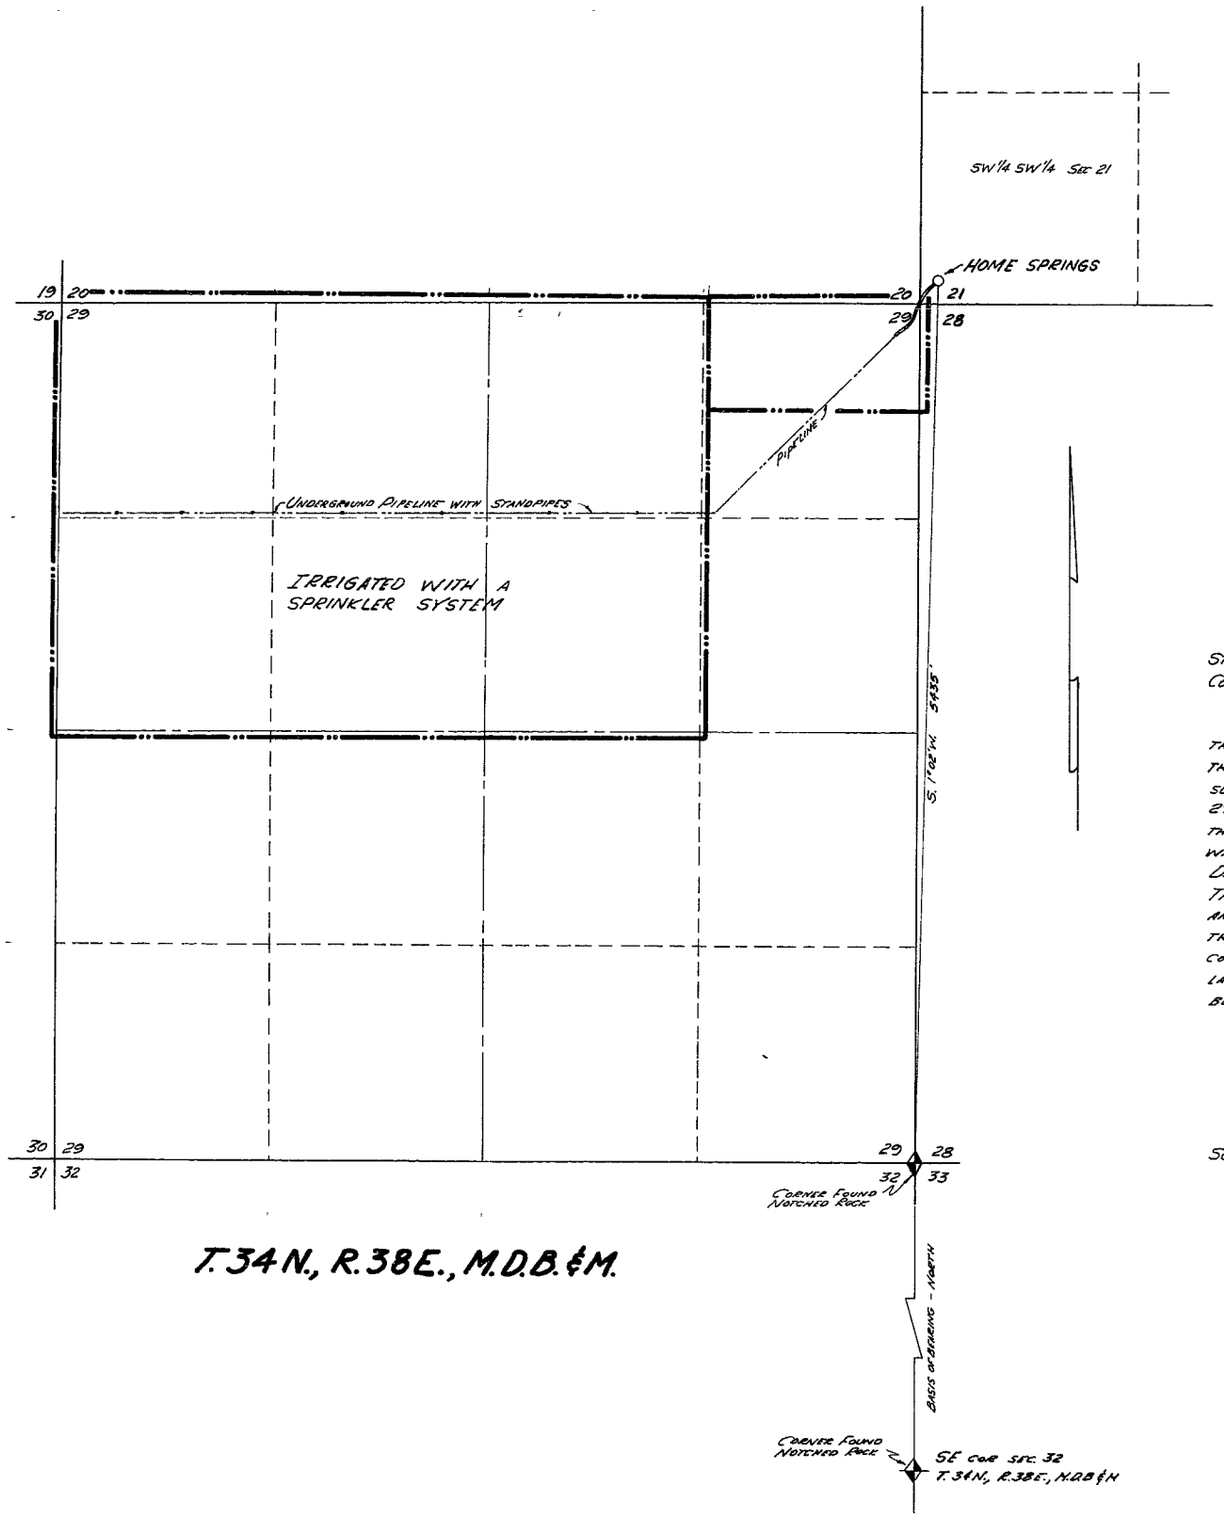

T.34N., R.38E., M.D.B.&M.

STATE OF NEVADA
COUNTY OF ORMSBY } S.S.

I, RICHARD M. BLACK, BEING FIRST DULY SWORN, DEPOSE AND SAY THAT THIS MAP CONSISTING OF ONE SHEET HAS BEEN CORRECTLY DRAWN TO THE DESIGNATED SCALE FROM FIELD NOTES OF A SURVEY MADE UNDER MY SUPERVISION AND DIRECTION, BETWEEN THE 17TH DAY OF APRIL AND THE 29TH DAY OF APRIL, 1962; THAT IT TRULY AND CORRECTLY REPRESENTS THE PROPOSED LOCATION AND EXTENT OF THE WORKS USED TO DIVERT WATER FROM HOME SPRINGS, IN PERSHING COUNTY, BY VAN DIEST BROTHERS, INC. FOR IRRIGATION AND DOMESTIC PURPOSES. THAT THE PROPOSED POINT OF DIVERSION, THE APPROXIMATE LOCATION AND SIZE OF THE DIVERTING CHANNEL, ALL RESERVOIRS OR BASINS, THE LOCATION AND NAMES OF ALL OTHER WORKS WHICH WILL CROSS OR CONNECT WITH THE PROPOSED WORKS, AND THE BOUNDARY OF ALL LANDS, SHOWING BY 40-ACRE SUBDIVISIONS THE AREAS PROPOSED TO BE IRRIGATED, ARE FULLY AND CORRECTLY DESIGNATED THEREON.

Richard M. Black
STATE WATER RIGHT SURVEYOR

SUBSCRIBED AND SWORN TO BEFORE ME THIS 1st DAY OF June, 1962.

Mrs Hilda Sherwood
NOTARY PUBLIC IN AND FOR ORMSBY COUNTY, NEVADA.

500 0 500 1000 1500 2000 2500

SCALE: 1" = 500'

FILED
June 1 1962
STATE ENGINEER'S OFFICE

MAP
TO ACCOMPANY APPLICATION
TO APPROPRIATE WATER
FOR IRRIGATION & DOMESTIC
BY VAN DIEST BROTHERS, INC.
FROM HOME SPRINGS

CA 5-23-62

20499