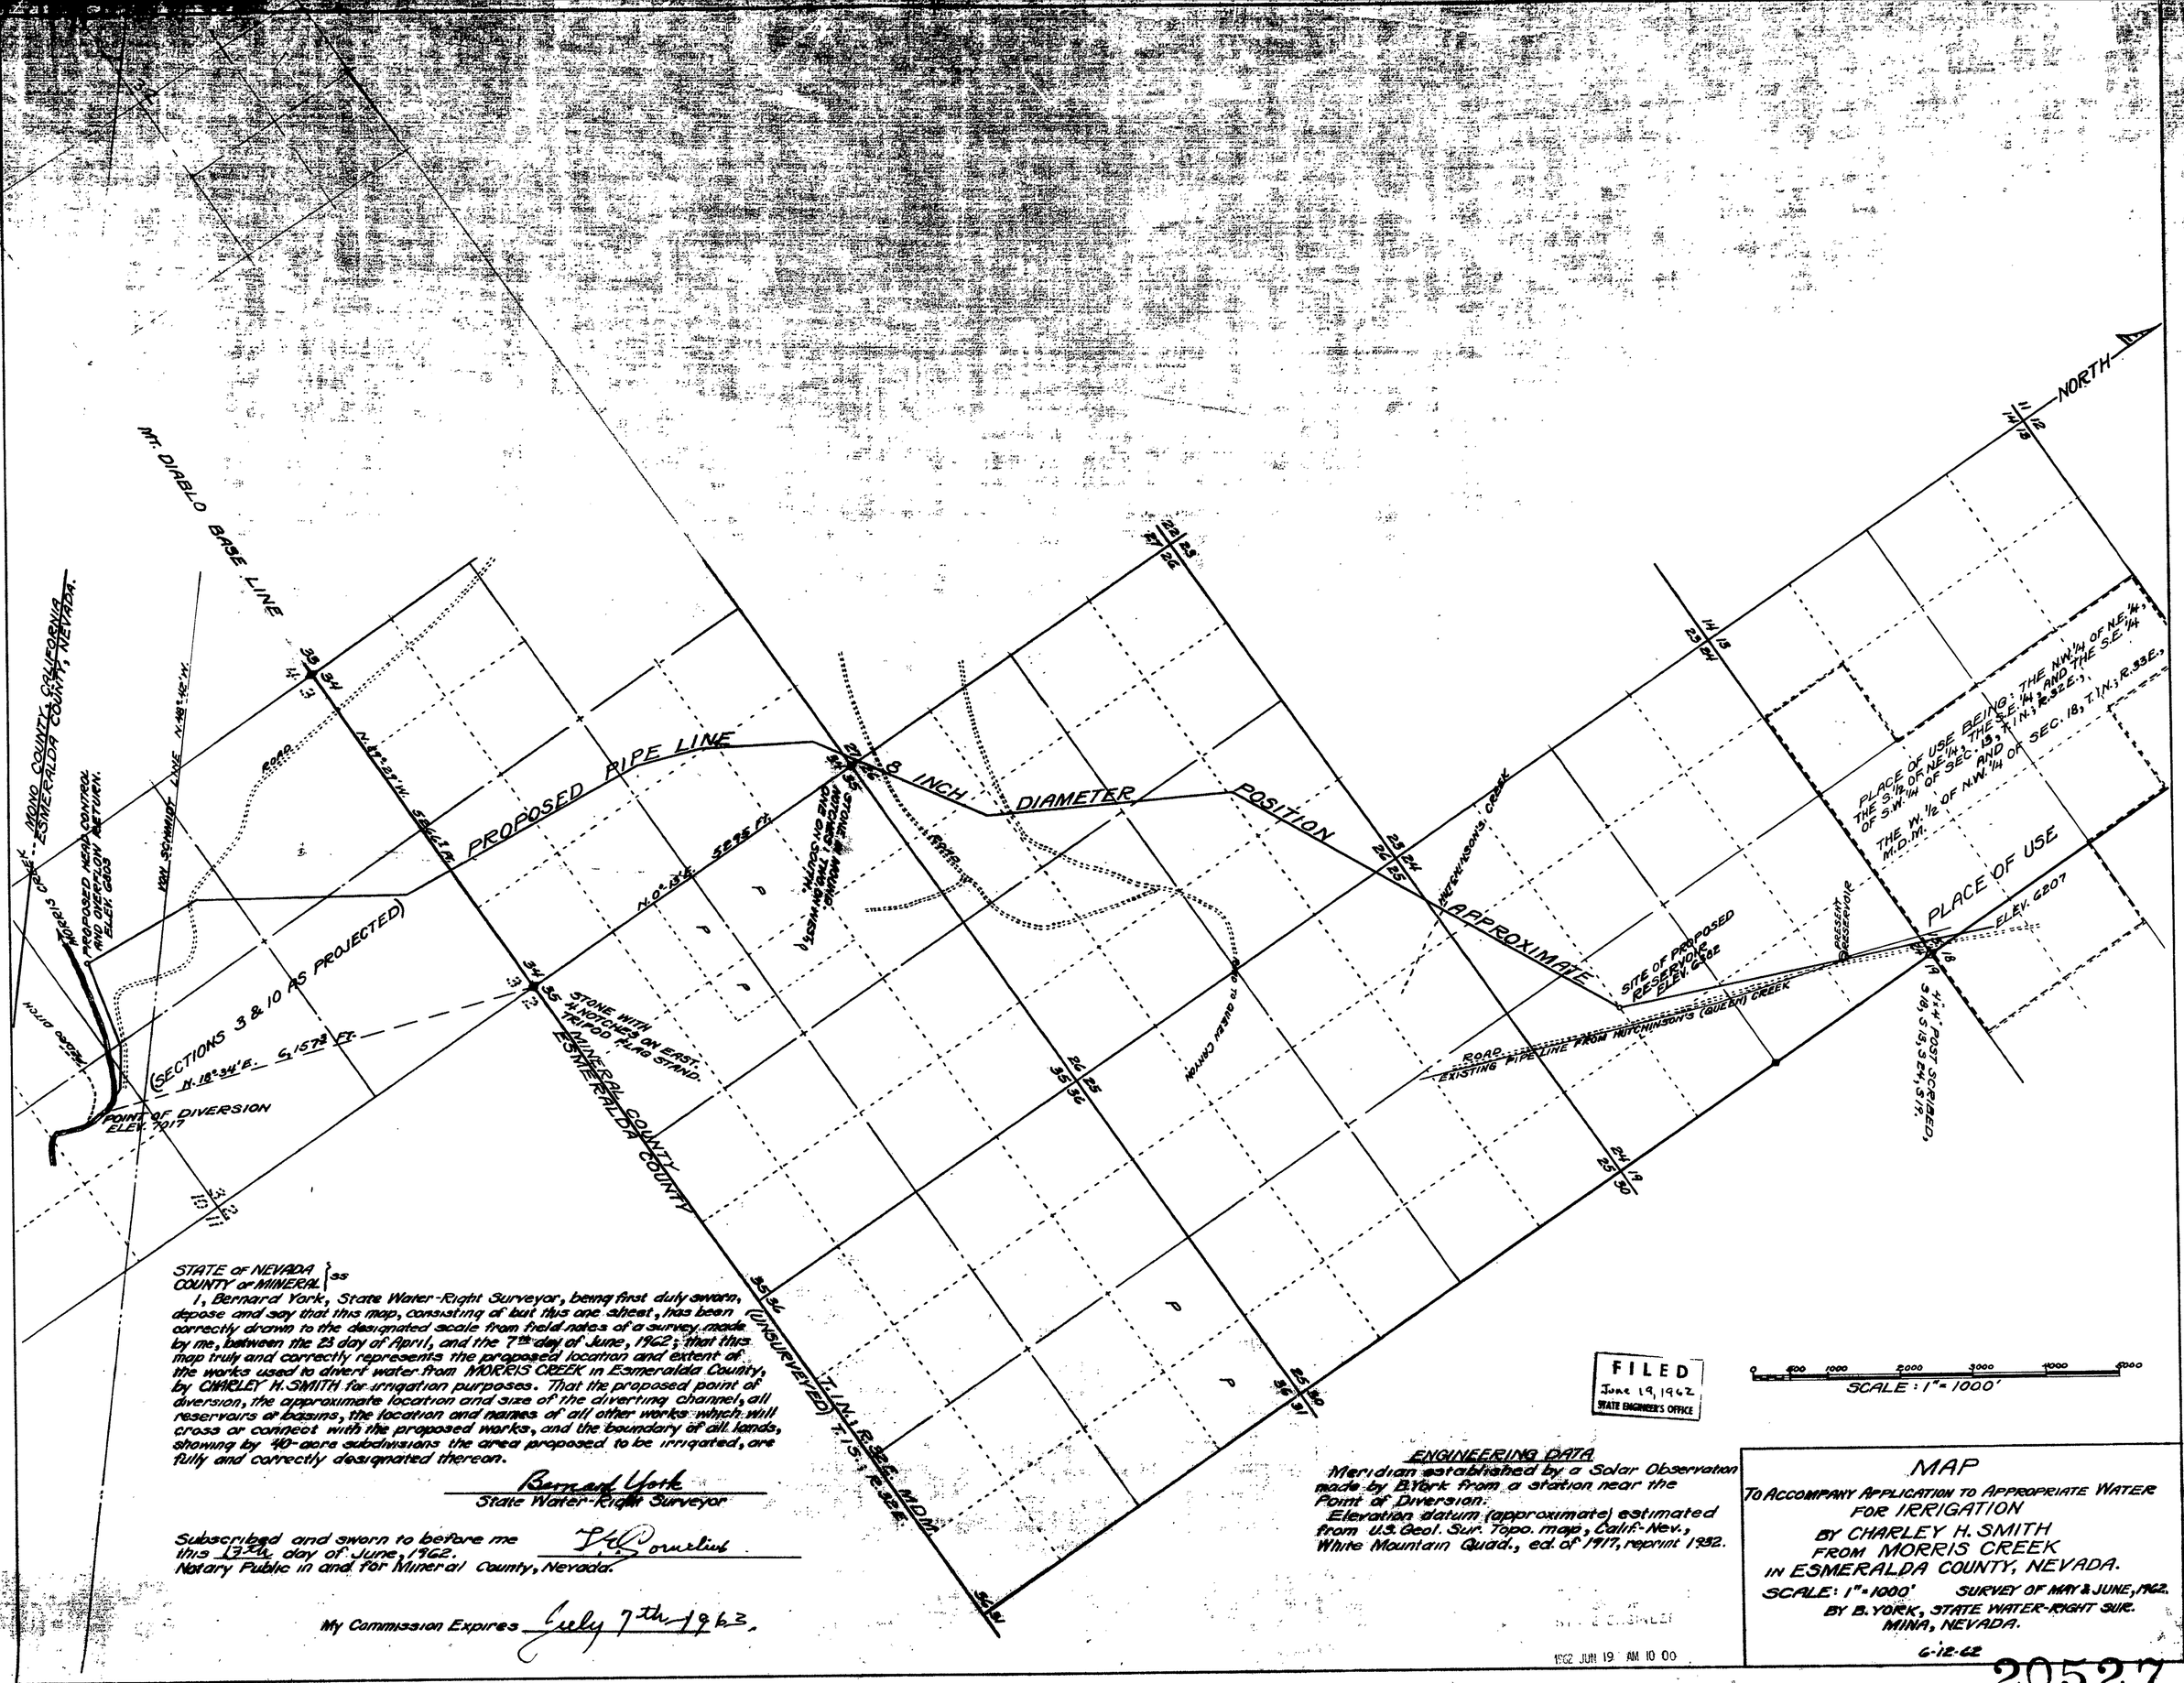

STATE OF NEVADA }
COUNTY OF MINERAL } ss

I, Bernard York, State Water-Right Surveyor, being first duly sworn, depose and say that this map, consisting of but this one sheet, has been correctly drawn to the designated scale from field notes of a survey made by me, between the 23 day of April, and the 7th day of June, 1962; that this map truly and correctly represents the proposed location and extent of the works used to divert water from MORRIS CREEK in Esmeralda County, by CHARLEY H. SMITH for irrigation purposes. That the proposed point of diversion, the approximate location and size of the diverting channel, all reservoirs or basins, the location and names of all other works which will cross or connect with the proposed works, and the boundary of all lands, showing by 40-acre subdivisions the area proposed to be irrigated, are fully and correctly designated thereon.

Bernard York
State Water-Right Surveyor

Subscribed and sworn to before me this 13th day of June, 1962.
Notary Public in and for Mineral County, Nevada.

My Commission Expires July 7th 1963.

FILED
June 19, 1962
STATE ENGINEER'S OFFICE

ENGINEERING DATA

Meridian established by a Solar Observation made by B. York from a station near the Point of Diversion.
Elevation datum (approximate) estimated from U.S. Geol. Sur. Topo. map, Calif.-Nev., White Mountain Quadr., ed. of 1917, reprint 1952.

MAP
TO ACCOMPANY APPLICATION TO APPROPRIATE WATER FOR IRRIGATION
BY CHARLEY H. SMITH
FROM MORRIS CREEK
IN ESMERALDA COUNTY, NEVADA.
SCALE: 1" = 1000' SURVEY OF MAY & JUNE, 1962.
BY B. YORK, STATE WATER-RIGHT SUR.
MINA, NEVADA.
6-12-62

1962 JUN 19 AM 10 00

20527