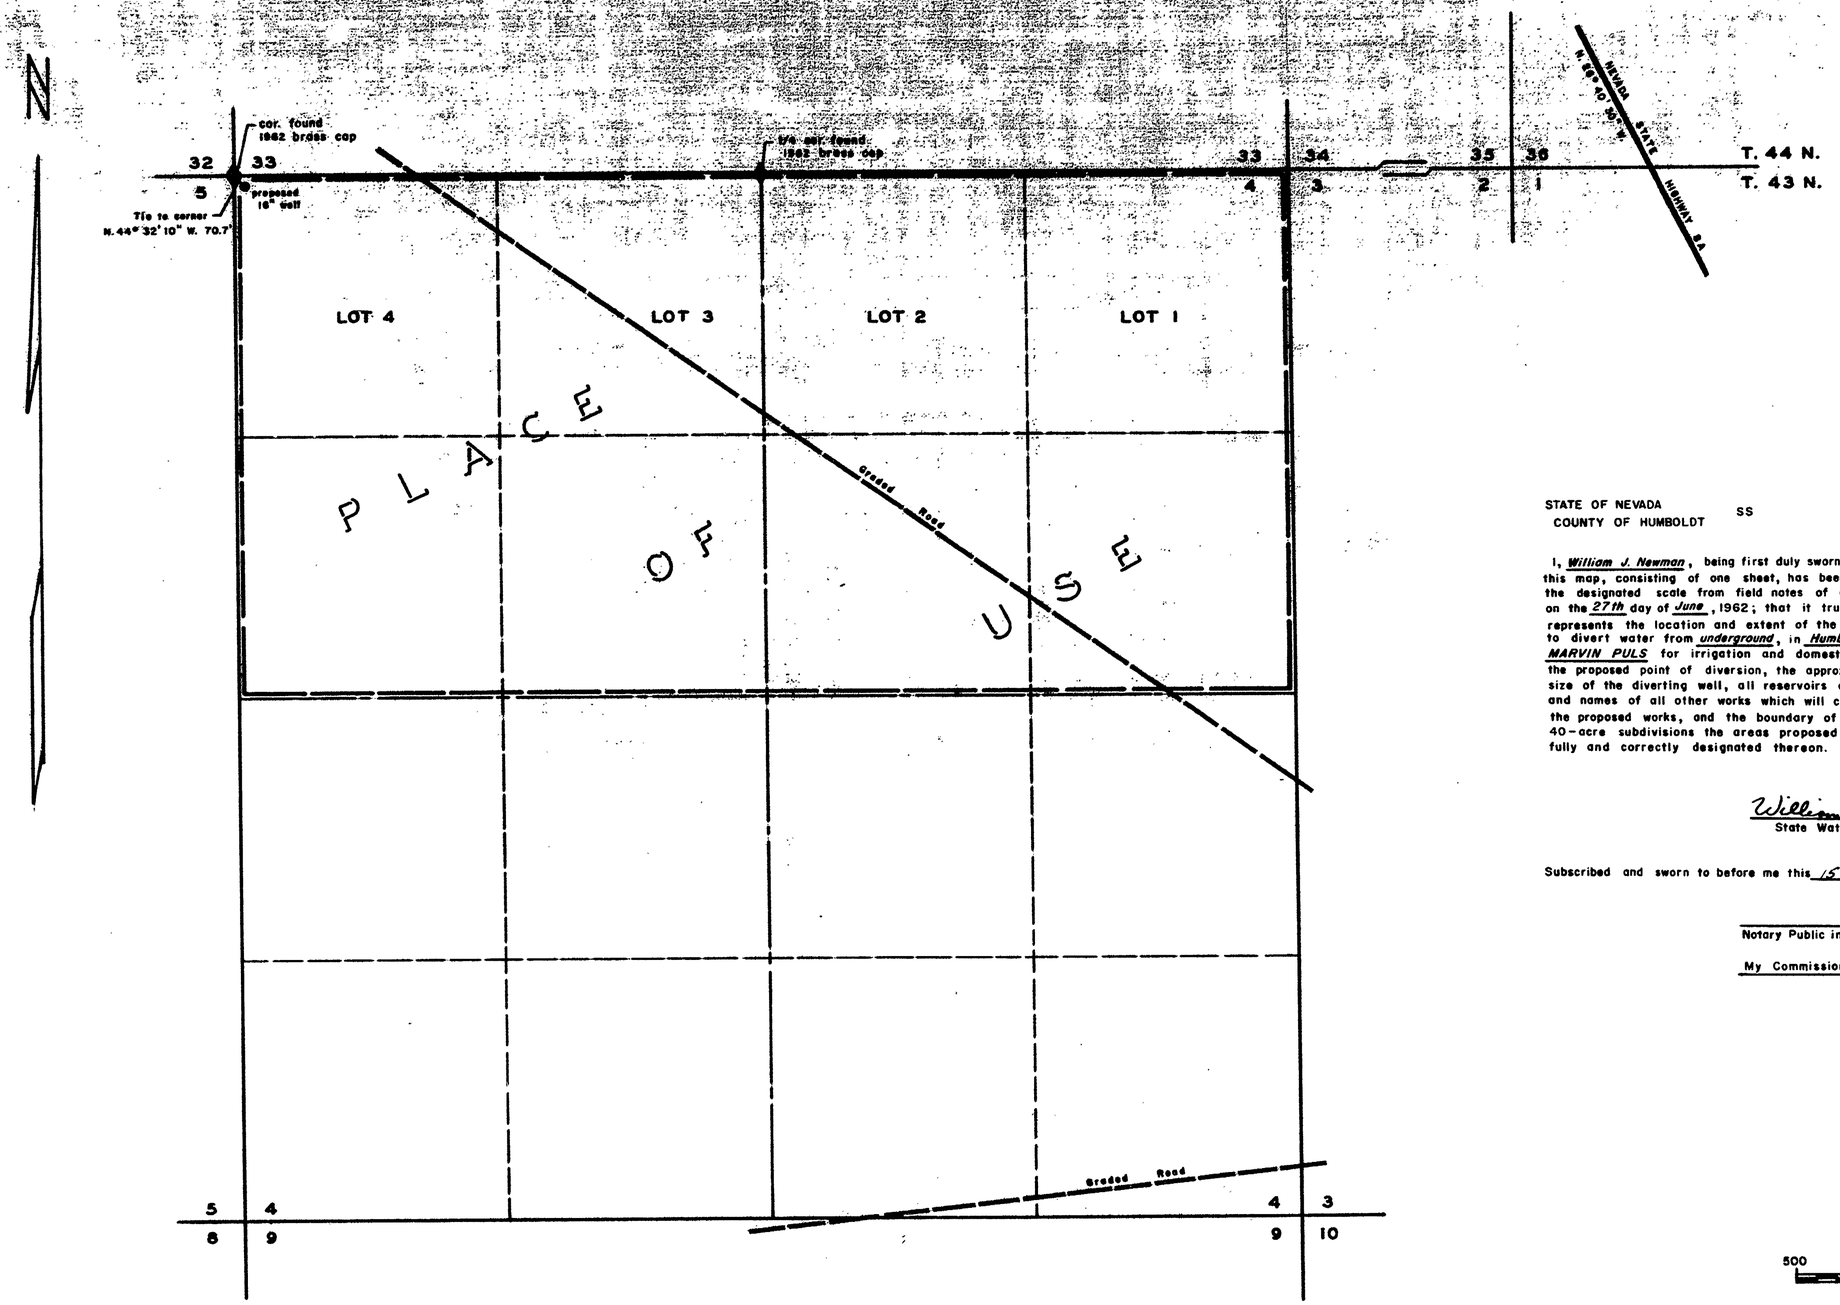

SECTION 4, T.43 N., R. 31 E., MDM.

STATE OF NEVADA
COUNTY OF HUMBOLDT SS

I, *William J. Newman*, being first duly sworn, depose and say that this map, consisting of one sheet, has been correctly drawn to the designated scale from field notes of a survey made by me on the *27th* day of *June*, 1962; that it truly and correctly represents the location and extent of the proposed works used to divert water from *underground*, in *Humboldt* County, by *MARVIN PULS* for irrigation and domestic purposes. That the proposed point of diversion, the approximate location and size of the diverting well, all reservoirs or basins, the location and names of all other works which will cross or connect with the proposed works, and the boundary of all lands, showing by 40-acre subdivisions the areas proposed to be irrigated, are fully and correctly designated thereon.

William J. Newman
State Water Right Surveyor

Subscribed and sworn to before me this *15th* day of *August*, 1962

Harvey Durbin
Notary Public in and for Humboldt County, Nevada

My Commission Expires *November 10, 1964*

SCALE 1 IN. — 400 FT.

500 0 500 1000

Bearing reference.— Centerline Nevada State Highway 8A.
Project No. S614 (3), Control Section HU 13, State Route 8A,
Sheet 9 of 47 sheets. N. 26° 40' 30" W.

FILED
August 21, 1962
STATE ENGINEER'S OFFICE

ST... ENGINEER
1962 AUG 21 AM 11 49

MAP
TO ACCOMPANY APPLICATION TO
APPROPRIATE WATER FOR
IRRIGATION & DOMESTIC USE
BY MARVIN PULS
FROM UNDERGROUND

20540