T.13 N., R.67 E., M.D.B. & M.

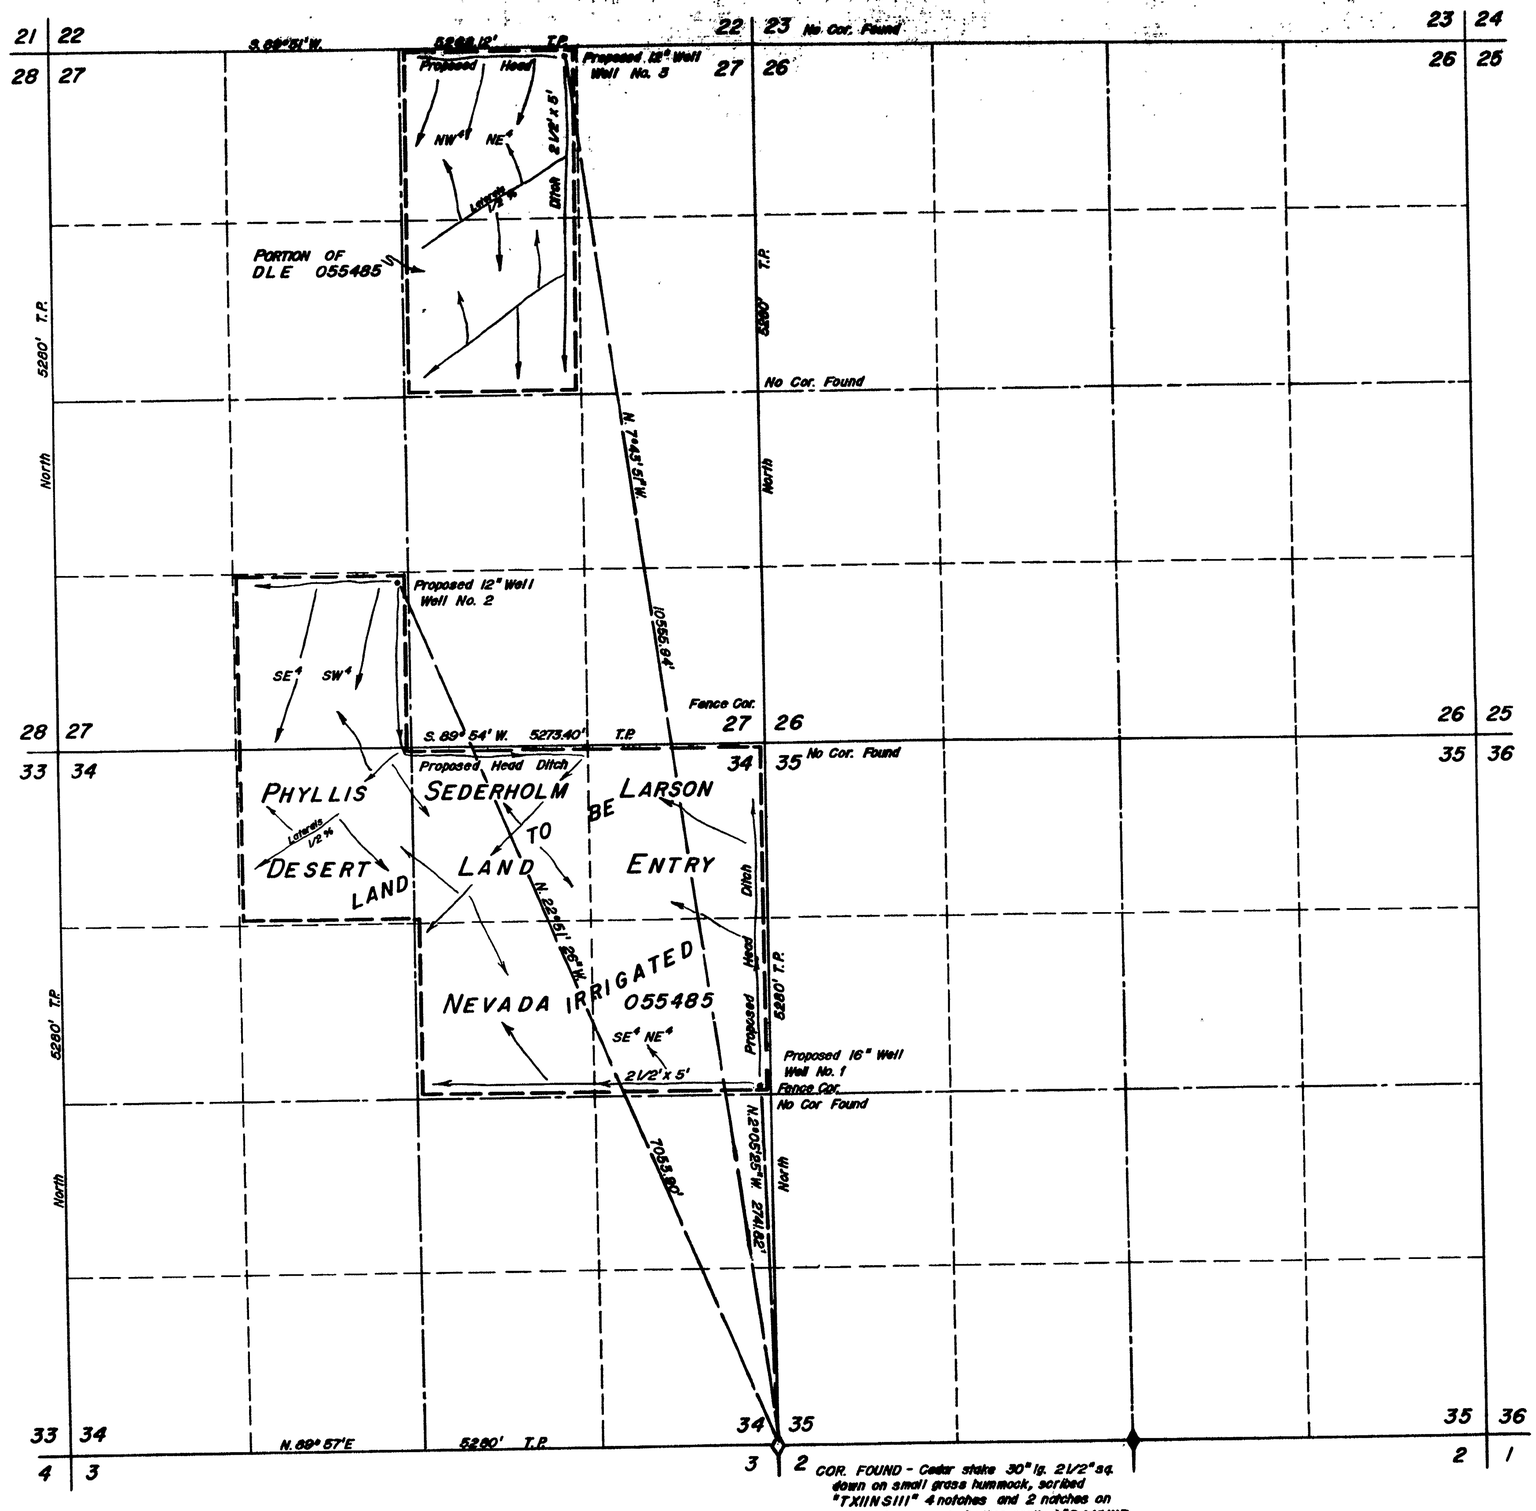

STATE OF NEVADA
County of White Pine } ss.

I, Robert W. Millard, being first duly sworn, depose and say that this map, consisting of one sheet, has been correctly drawn to the designated scale from field notes of a survey made under my supervision and direction between the 9th and 14th days of June, 1949, that it truly and correctly represents the proposed location and extent of the works used to divert water from Underground Sources in White Pine County, by Phyllis Sederholm Larson of Logan, Utah for irrigation purposes. That the proposed point of diversion, the approximate location and size of the diverting channel, all reservoirs or basins, the location and names of all other works which will cross or connect with the proposed works, and the boundary of all lands, showing by 40-acre subdivisions the areas proposed to be irrigated, are fully and correctly designated thereon.

Robert W. Millard
State Water Right Surveyor

Subscribed and sworn to before me this 19th day of July, 1962.

Margaret K. Millard
Notary Public in and for White Pine County, Nevada
My commission expires Feb. 25, 1965.

Engineers Notes:
Land & ditches have not been staked.
Wells are numbered in order of planned drilling.
E½ Sec 34 originally done for Richard M. Swallow DLE
E½ Sec 27 originally done for Catherine Beatrice Swallow DLE

0 600 1200 1800 2400
SCALE — 1 IN. = 600 FT.

FILED
July 26, 1962
STATE ENGINEER'S OFFICE

JUL 26 9 42

MAP TO ACCOMPANY APPLICATION TO APPROPRIATE WATER

FOR IRRIGATION & DOMESTIC

BY PHYLLIS SEDERHOLM LARSON

FROM UNDERGROUND SOURCES

SURVEYED BY F. W. MILLARD & SON ELY, NEVADA
7/18/62

~~20550~~ 20549