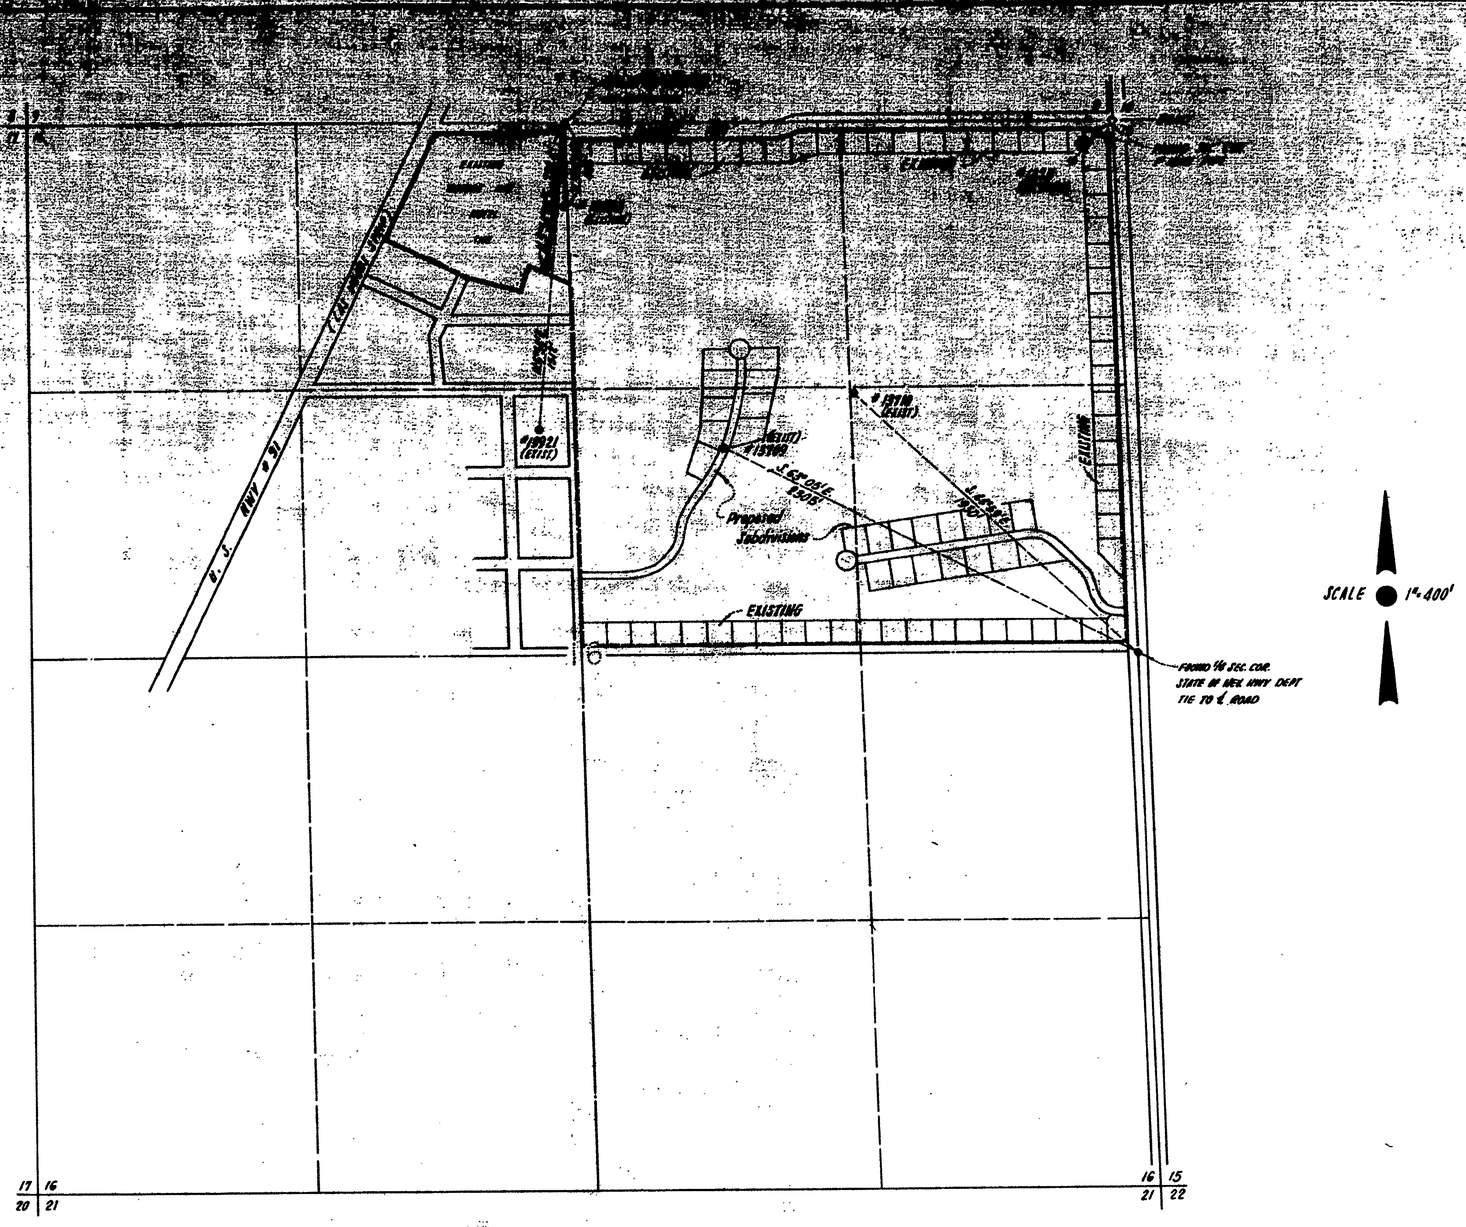

SEC. 16, T. 21 S., R. 61 E., M.D.B. & M.

STATE OF NEVADA }
COUNTY OF CLARK } S.S.

I, VICTOR G. KRAMETBAUER, BEING FIRST DULY SWORN, DO DEPOSE AND SAY THAT THIS MAP CONSISTING OF ONE SHEET, HAS BEEN CORRECTLY DRAWN TO THE DESIGNATED SCALE FROM FIELD NOTES OF A SURVEY MADE UNDER MY SUPERVISION AND WAS COMPLETED ON JULY , 1962 ; THAT IT CORRECTLY REPRESENTS THE PROPOSED LOCATION AND EXTENT OF THE WORKS USED TO DIVERT WATER FROM THE LAS VEGAS ARTESIAN BASIN, COUNTY OF CLARK, STATE OF NEVADA, BY WILBUR CLARK'S DESERT INN CO. FOR QUASI-MUNICIPAL AND DOMESTIC USE ; THAT THE POINT OF DIVERSION AND LOCATION OF USE ARE FULLY AND CORRECTLY SHOWN HEREON.

VICTOR G. KRAMETBAUER
STATE WATER RIGHT SURVEYOR No 291

SUBSCRIBED AND SWORN TO BEFORE ME THIS 9 DAY OF July 1962

NOTARY PUBLIC IN AND FOR THE COUNTY OF CLARK, STATE OF NEVADA

MY COMMISSION EXPIRES:
June 1, 1966

FILED
July 10, 1962
STATE ENGINEER'S OFFICE

STATE ENGINEER
1962 JUL 10 PM 3 28

0 4.00' 8.00' 12.00' 16.00' 20.00'
SCALE IN FEET

MAP TO ACCOMPANY APPLICATION TO APPROPRIATE WATER By
WILBUR CLARK'S DESERT INN Co.
for
QUASI-MUNICIPAL & DOMESTIC USE
from
LAS VEGAS ARTESIAN BASIN
PARADISE VALLEY - CLARK COUNTY - NEVADA

20559